



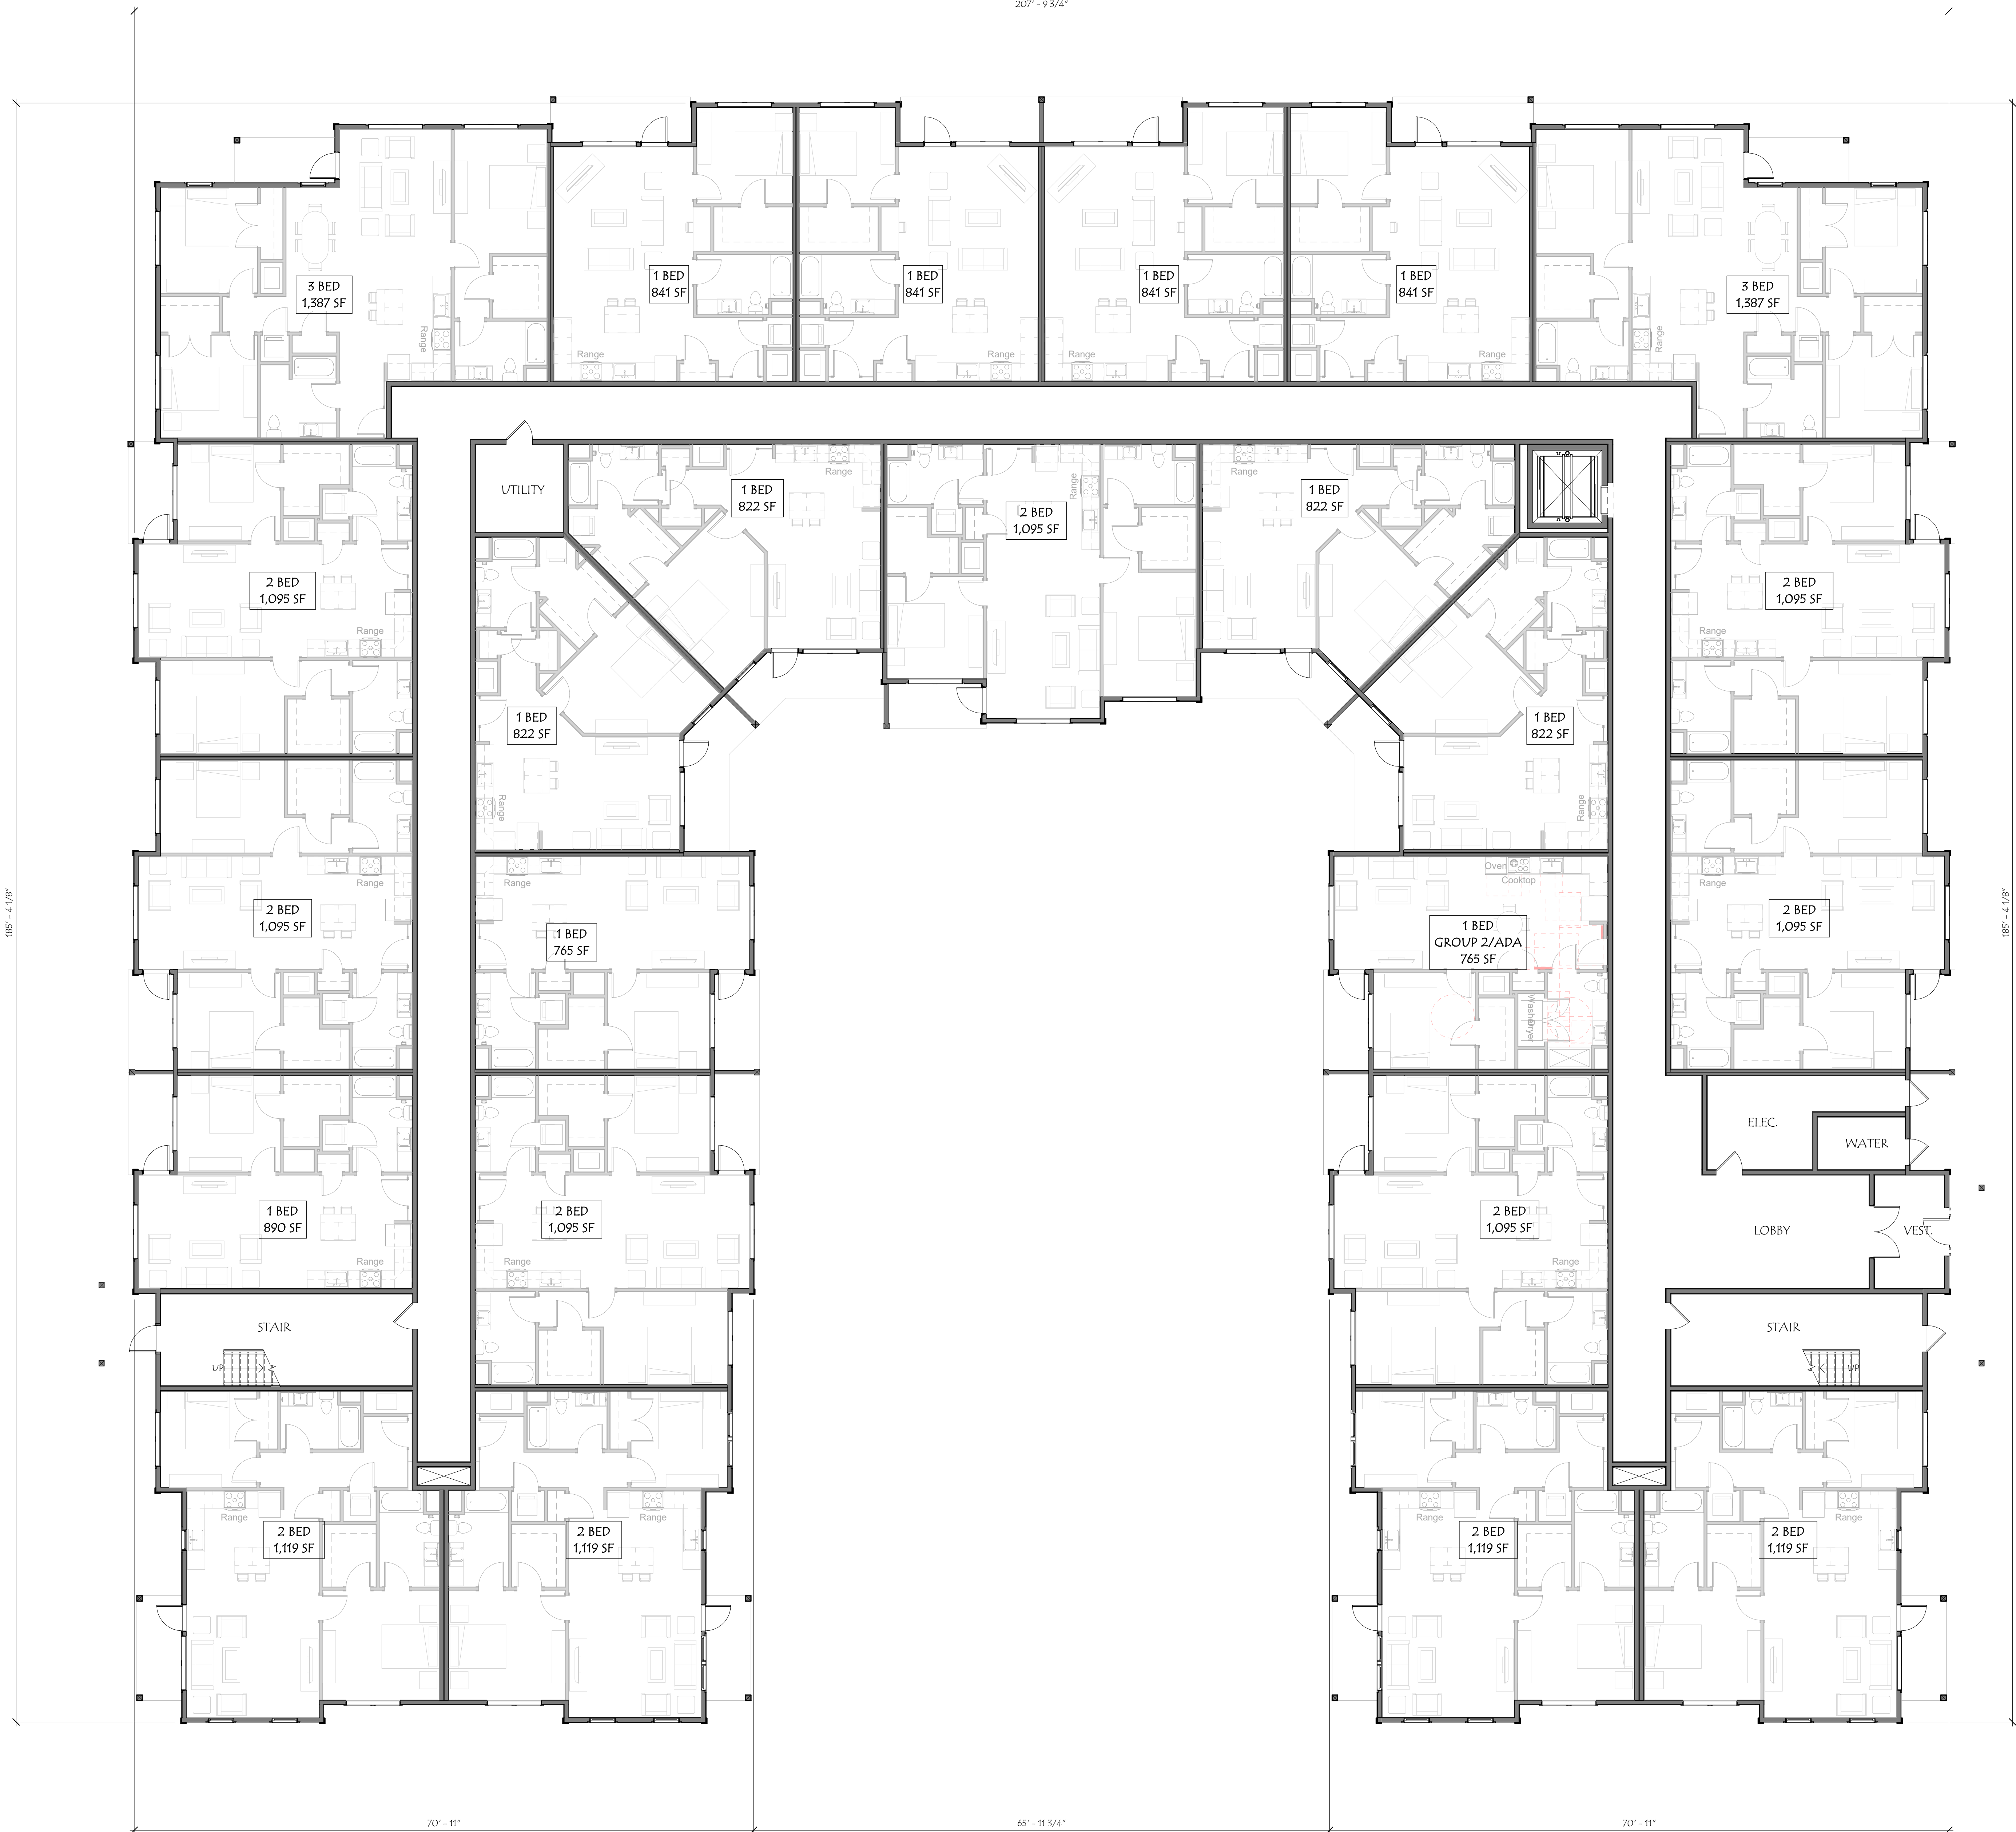

OVERALL 1ST FLOOR PLAN - 27,924 GSF -
BUILDING 1

SCALE: 1/8" = 1'-0"

1

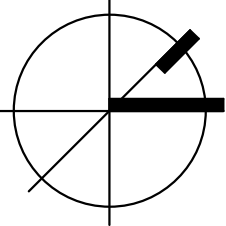

ALTA NASHOBA VALLEY

580 MAIN STREET, BOLTON, MA.



REVISIONS		Date
#	Description	
1/8" = 1'-0"	J/JN	
	ALW	
2021041		
Project No.:	ZBA APPLICATION	9/10/2021
Date:		


Title:
OVERALL 1ST FLOOR
PLAN - BUILDING 1

B1.A1.01



OVERALL 2ND FLOOR PLAN - 27,924 GSF -
BUILDING 1

SCALE: $1/8" = 1'-0"$

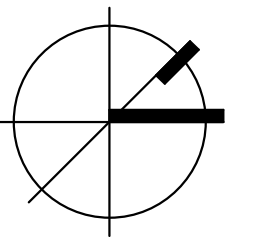


ALTA NASHOBA VALLEY

580 MAIN STREET, BOLTON, MA.




REVISIONS	#	Description	Date
Drawn By:	JJN		
Checked By:	ALW		
Project No.:	2021041		
ZWA APPLICATION			
Date:	9/10/2021		

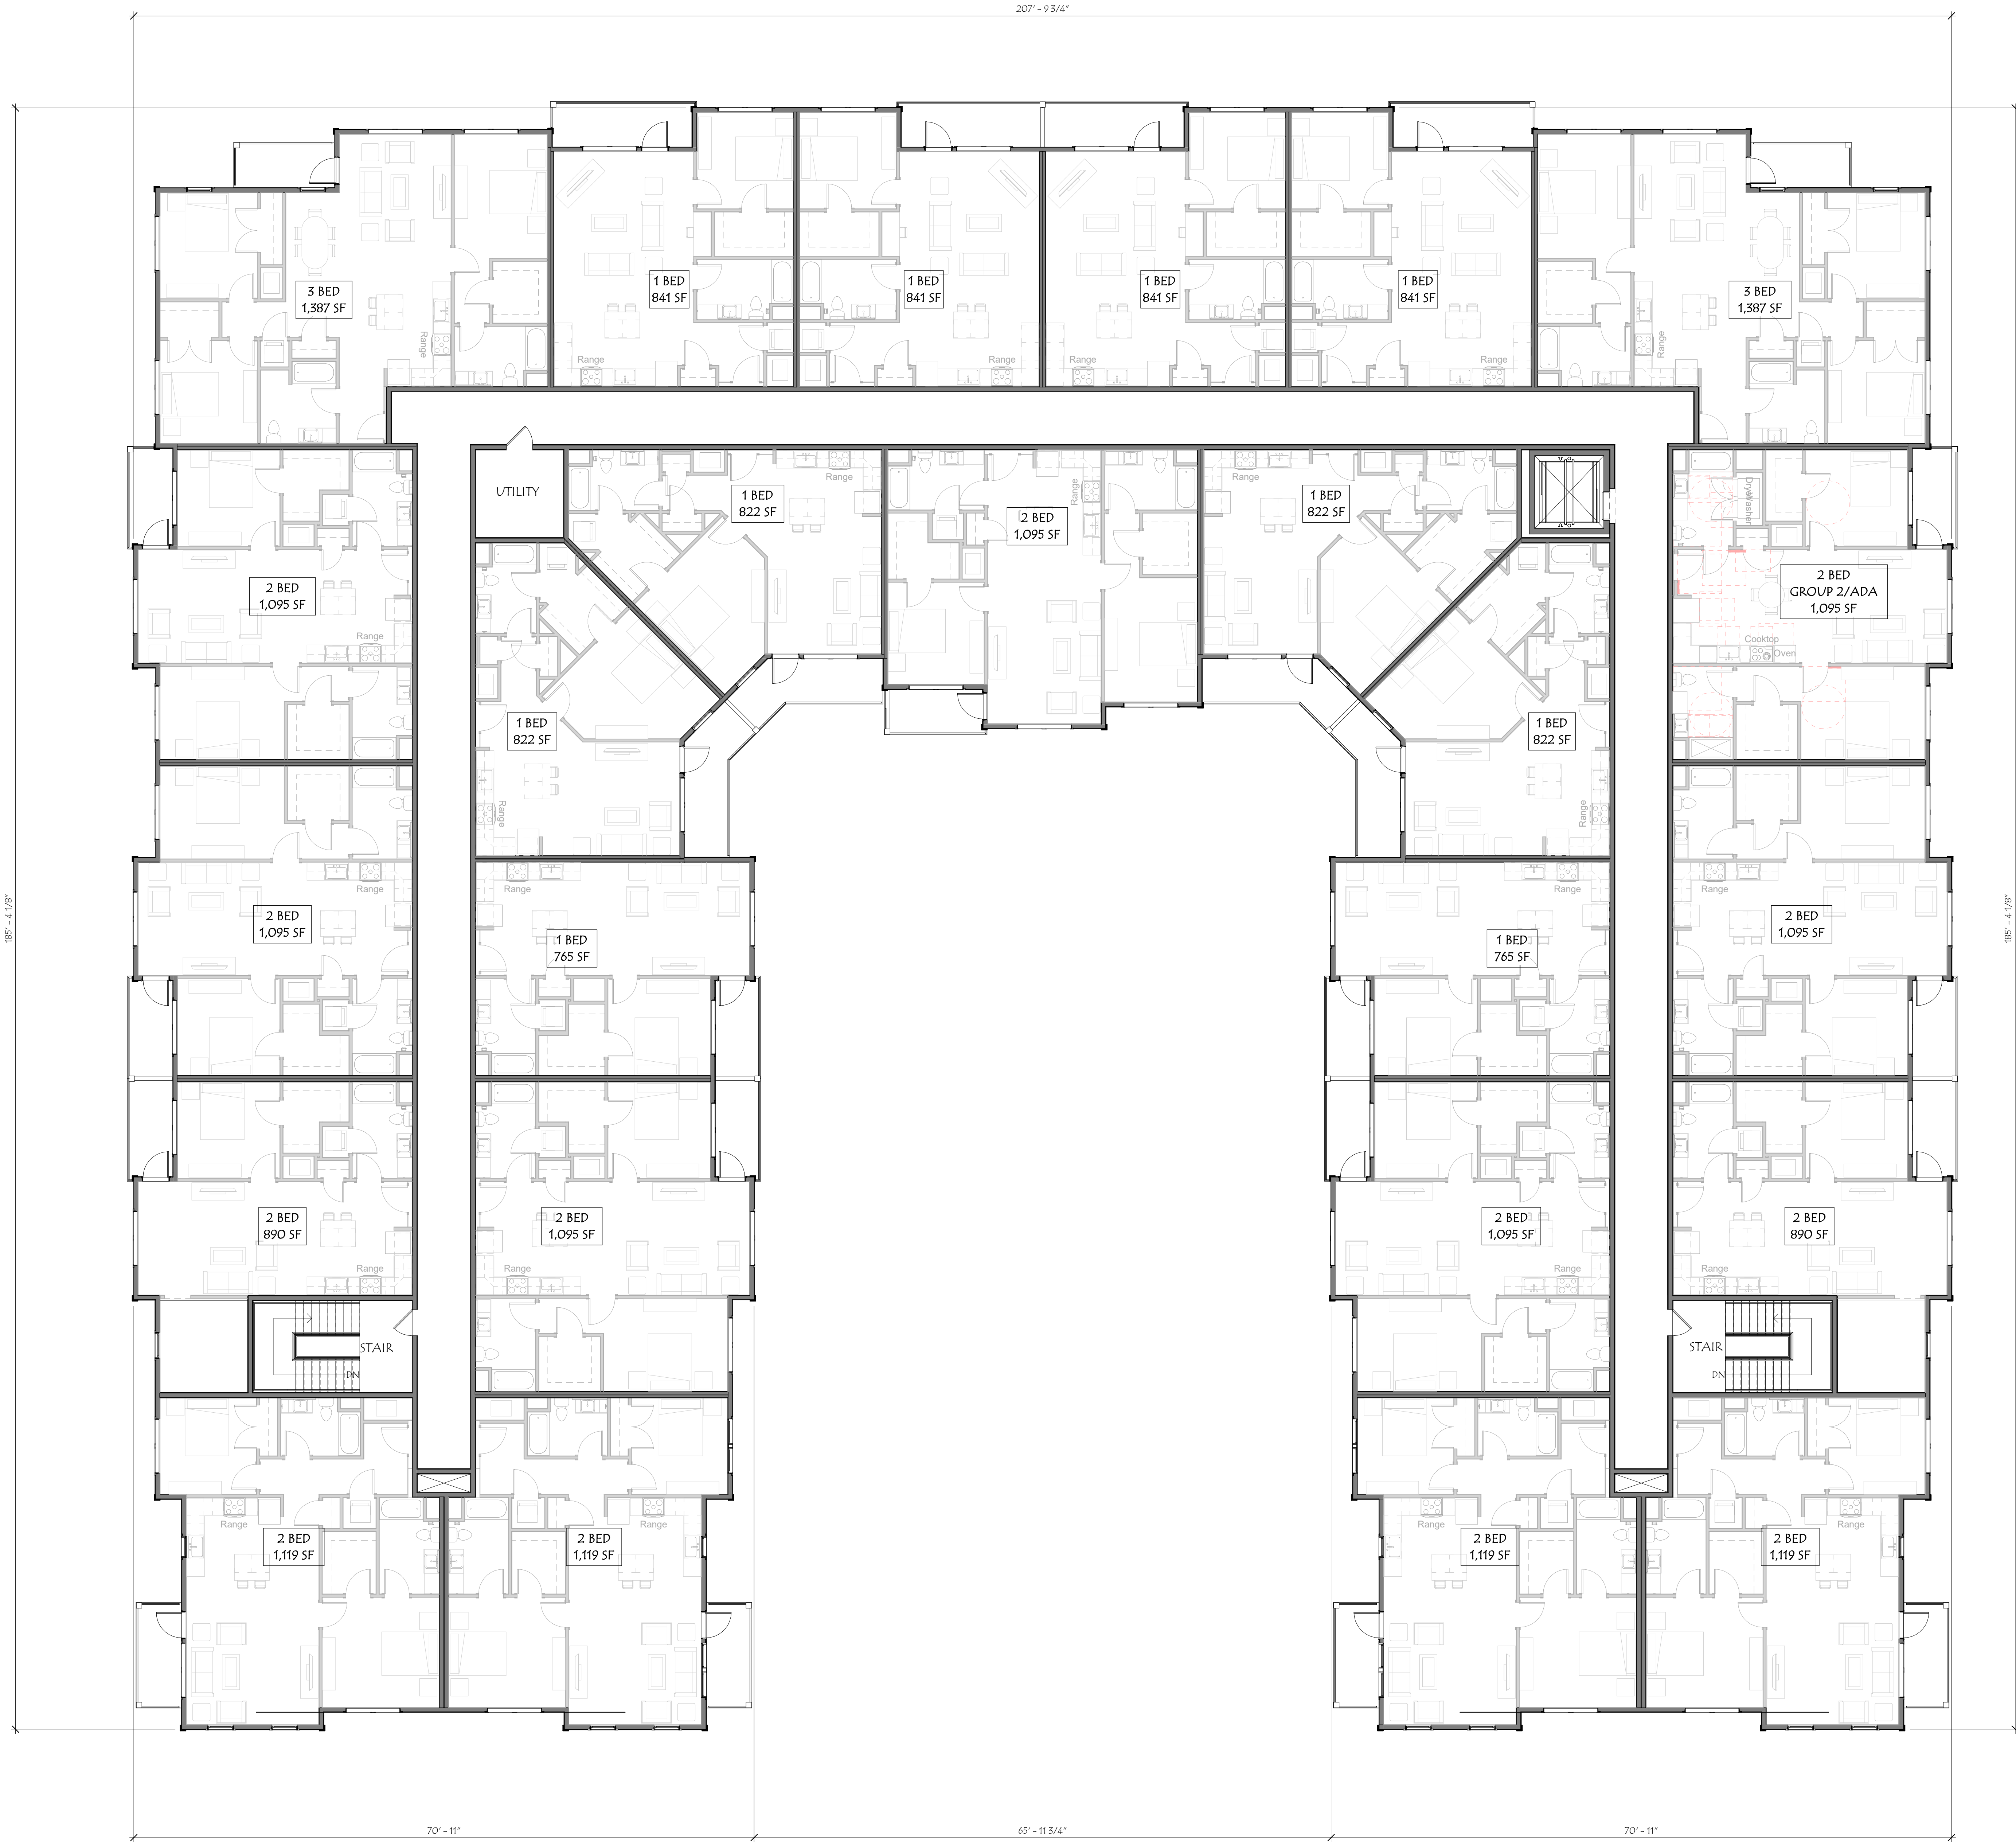

OVERALL 3RD FLOOR PLAN - 27,924 GSF -
BUILDING 1

SCALE: 1/8" = 1'-0"

1

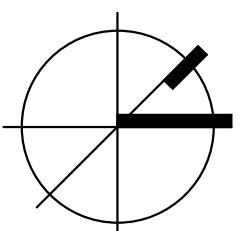


ALTA NASHOBA VALLEY
580 MAIN STREET, BOLTON, MA.




REVISIONS		Date
#	Description	
1/8" = 1'-0"	J/N	
	ALW	
2021041		
Project No.:	2021041	
ZBA APPLICATION		
Date:	9/10/2021	

Title:	OVERALL 3RD FLOOR PLAN - BUILDING 1
B1.A1.03	

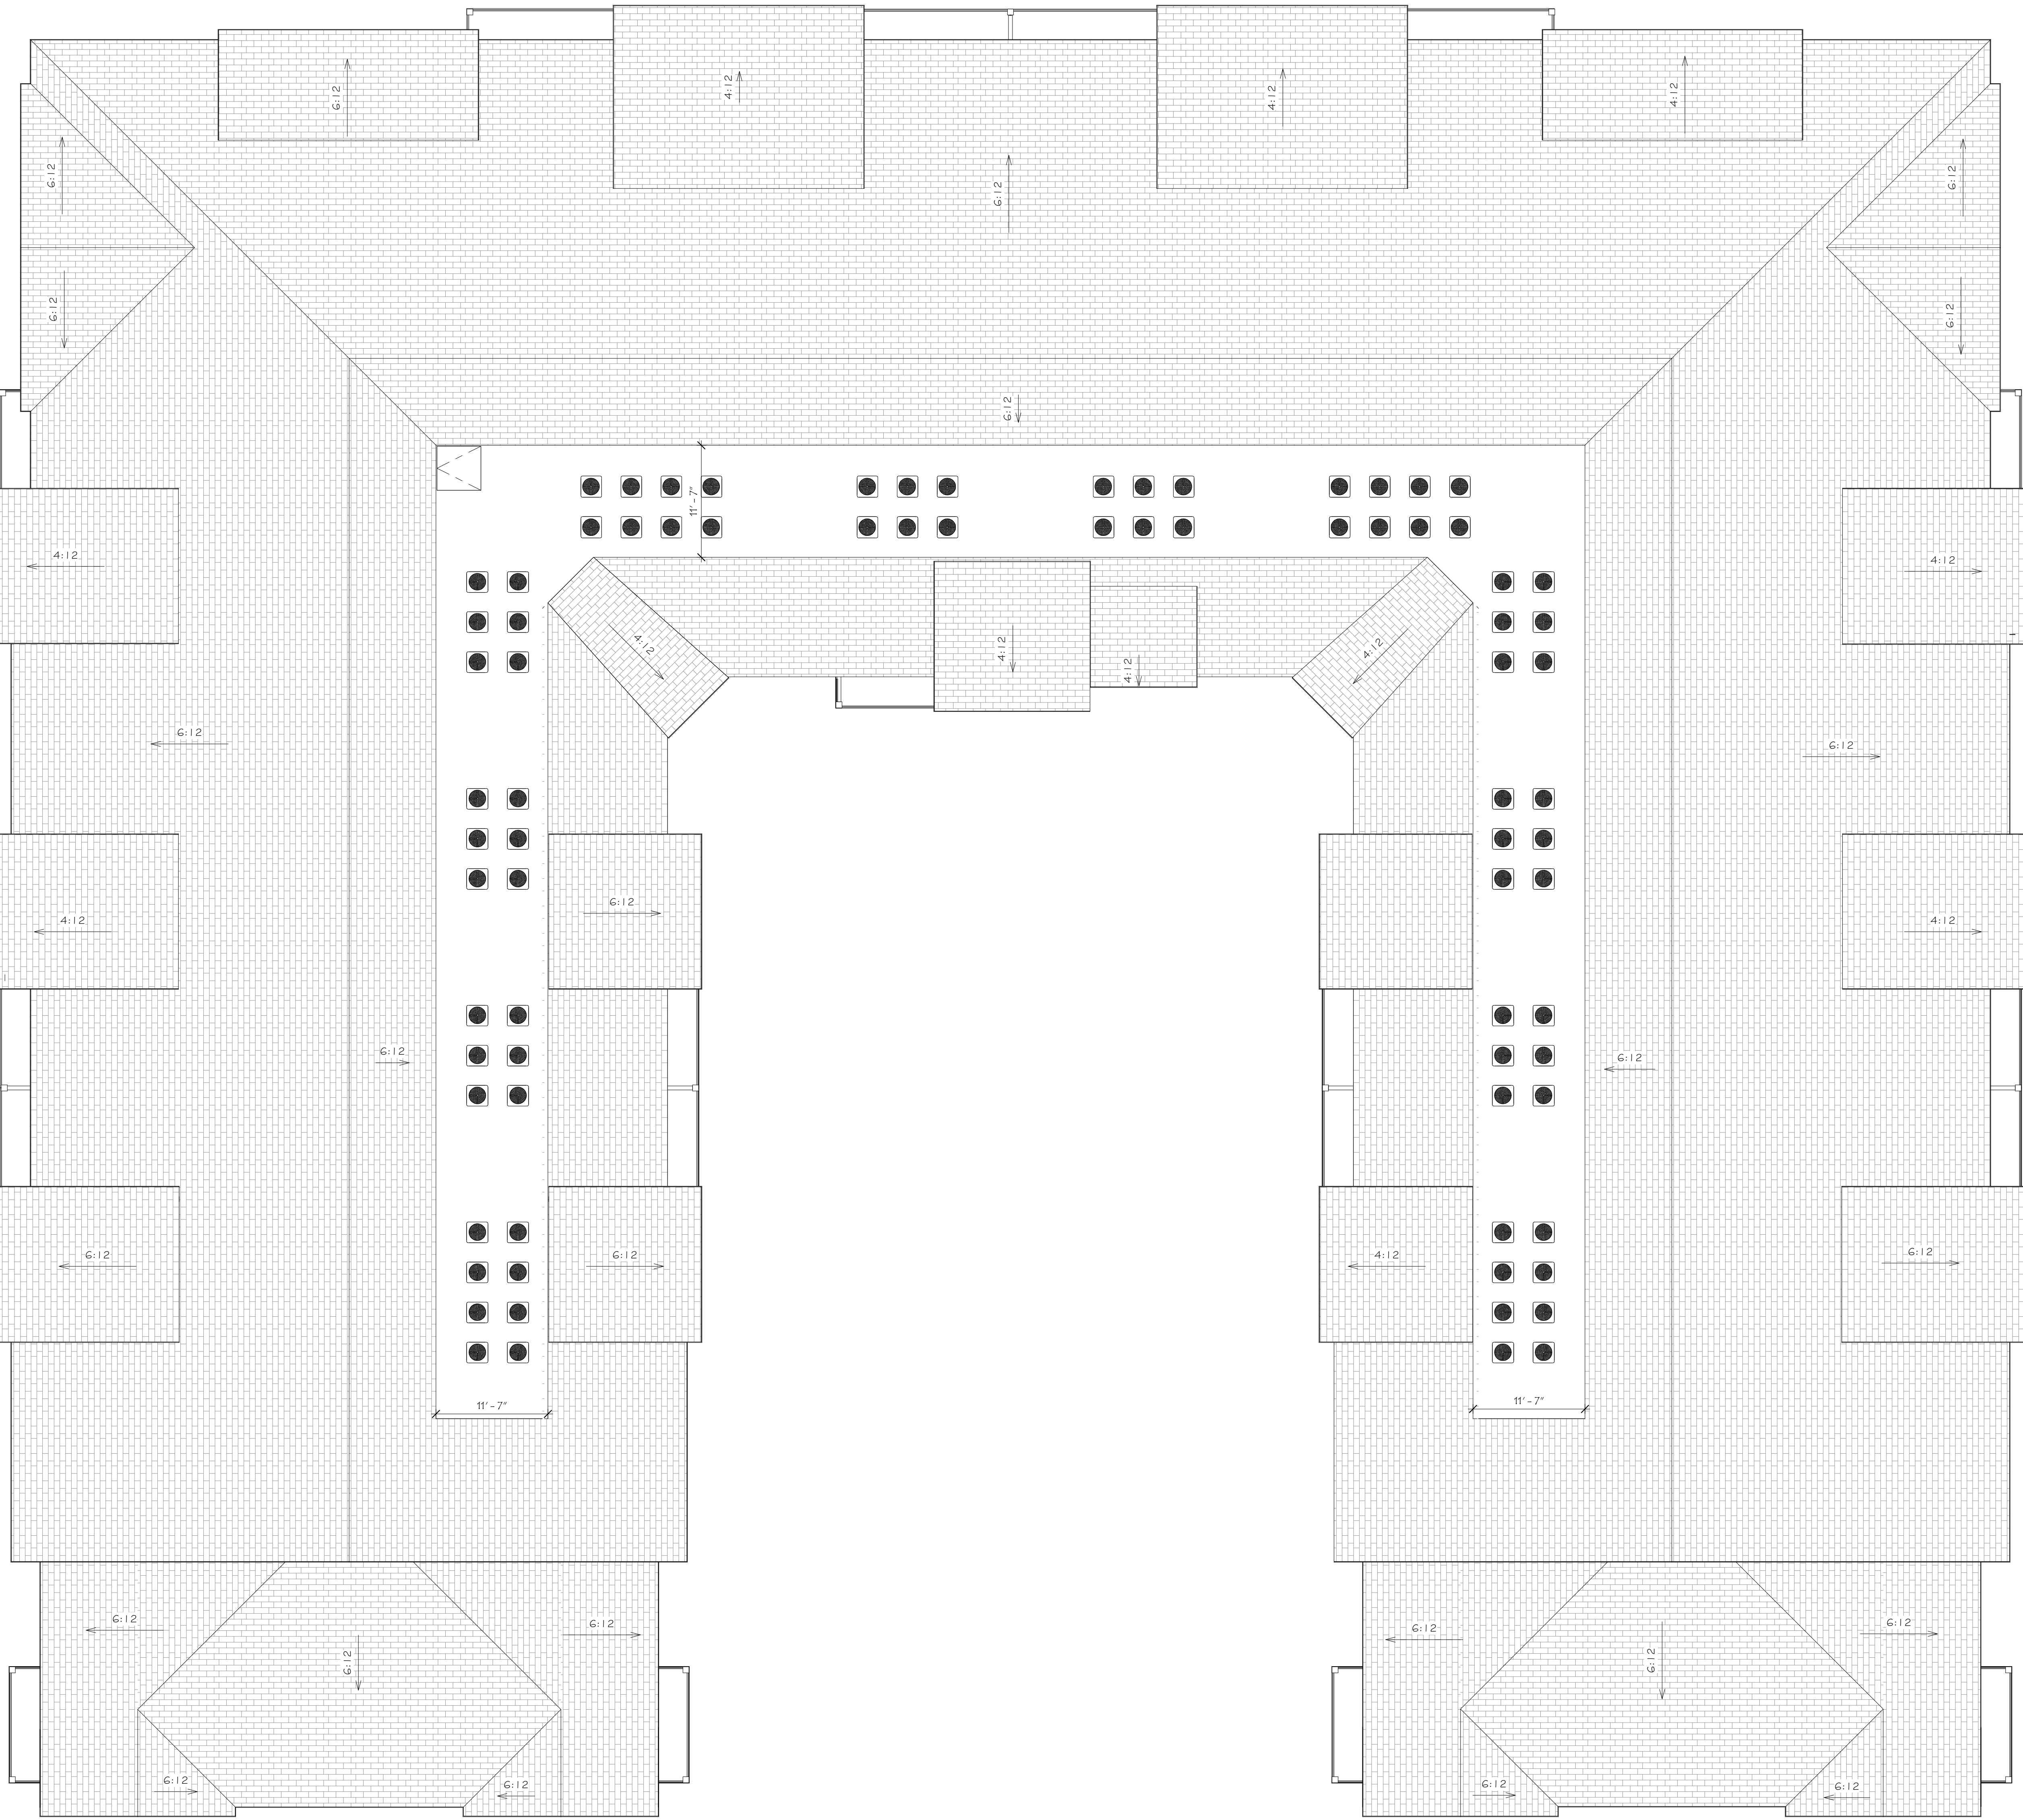

1 OVERALL ROOF PLAN - BUILDING 1
SCALE: 1/8" = 1'-0"

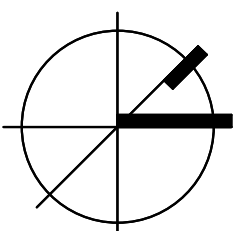


Title:
OVERALL ROOF
PLAN - BUILDING 1

B1.A1.04

Scale: 1/8" = 1'-0"
Drawn By: J/JN
Checked By: ALW
Project No.: 2021041
ZBA APPLICATION
Date: 9/10/2021

REVISIONS	Date	
	#	Description

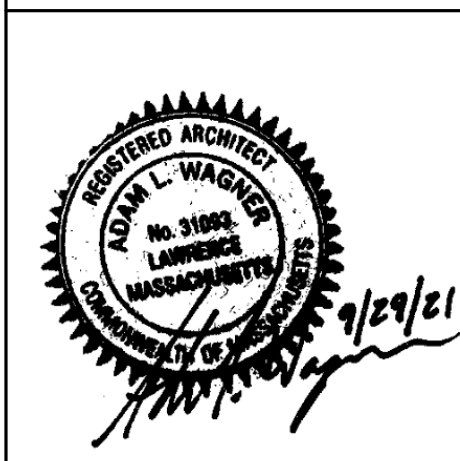

ALTA NASHOBA VALLEY
580 MAIN STREET, BOLTON, MA.

ALTA NASHOBA VALLEY
580 MAIN STREET, BOLTON, MA.



Title: EXT. ELEVATIONS - BUILDING 1		B1.A2.00	
Scale:	Drawn By:	Checked By:	Project No.:
1/8" = 1'-0"	J/JN	ALW	2021041
Date:		9/10/2021	
ZBA APPLICATION			
Date:		9/29/2021 11:39:05 AM	
REVISIONS			
#	Description		



4 WEST ELEVATION
SCALE: 1/8" = 1'-0"



3 SOUTH ELEVATION
SCALE: 1/8" = 1'-0"



2 EAST ELEVATION
SCALE: 1/8" = 1'-0"




1 NORTH ELEVATION
SCALE: 1/8" = 1'-0"



OVERALL 1ST FLOOR PLAN - 27,567 GSF -
BUILDING 2

SCALE: 1/8" = 1'-0"

1

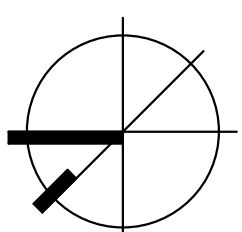


Title:
OVERALL 1ST FLOOR
PLAN - BUILDING 2

B2.A1.01

Scale: 1/8" = 1'-0"
Drawn By: J/JN
Checked By: ALW
Project No.: 2021041
ZBA APPLICATION
Date: 9/10/2021

REVISIONS
Description Date

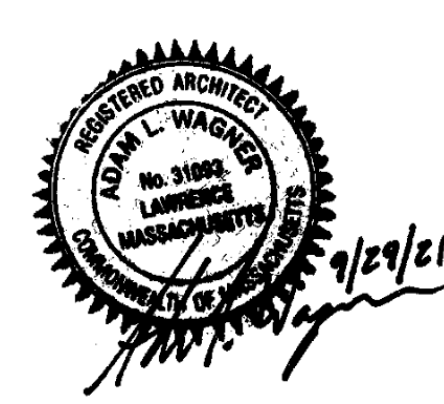

ALTA NASHOBA VALLEY


580 MAIN STREET, BOLTON, MA.



OVERALL 2ND FLOOR PLAN - 27,567 GSF -
BUILDING 2

SCALE: 1/8" = 1'-0"

1

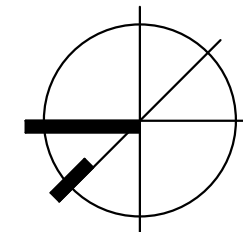


Title:
OVERALL 2ND
FLOOR PLAN -
BUILDING 2

B2.A1.02


Scale: 1/8" = 1'-0"
Drawn By: J/JN
Checked By: ALW
Project No.: 2021041
ZBA APPLICATION
Date: 9/10/2021

REVISIONS		
#	Description	Date

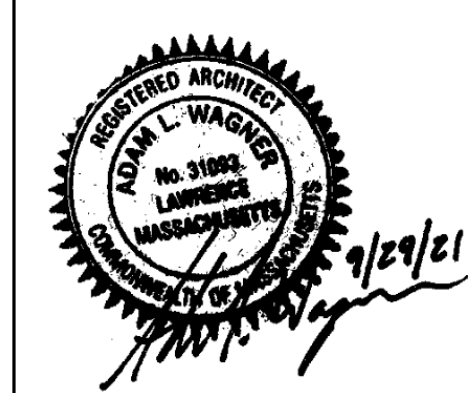



ALTA NASHOBA VALLEY

580 MAIN STREET, BOLTON, MA.

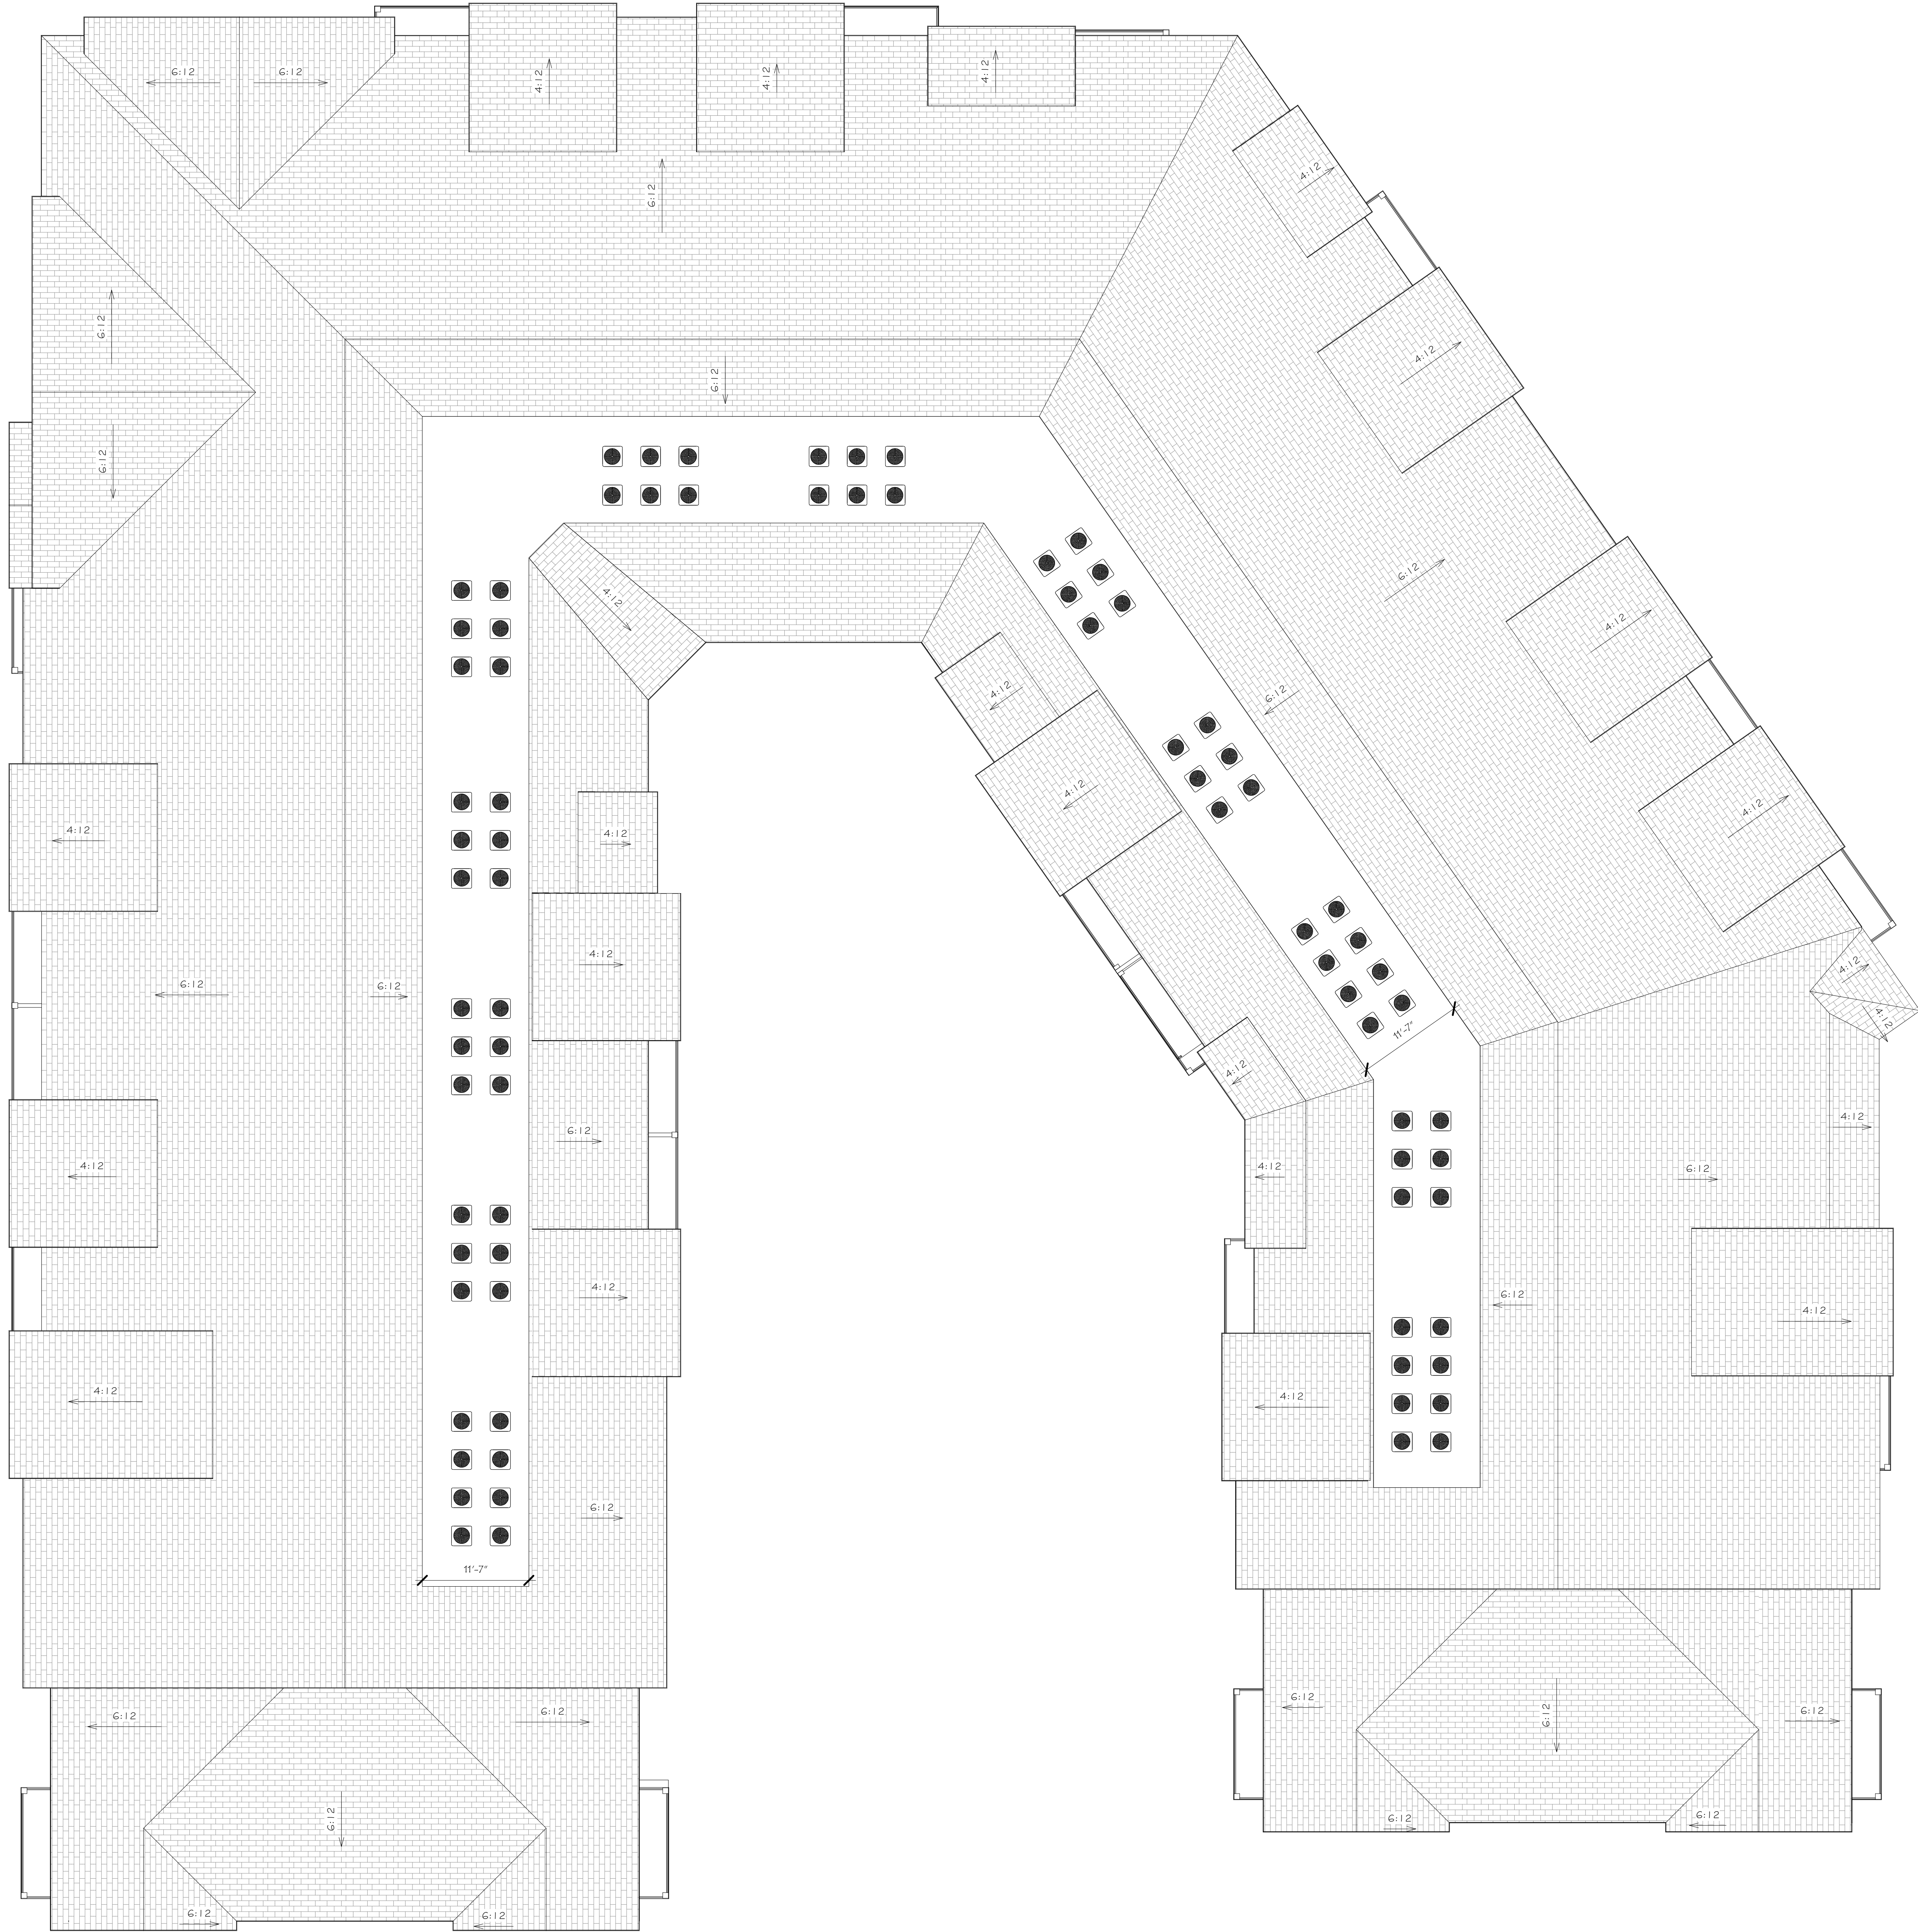

1 OVERALL ROOF PLAN - BUILDING 2
SCALE: 1/8" = 1'-0"

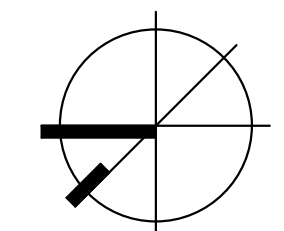


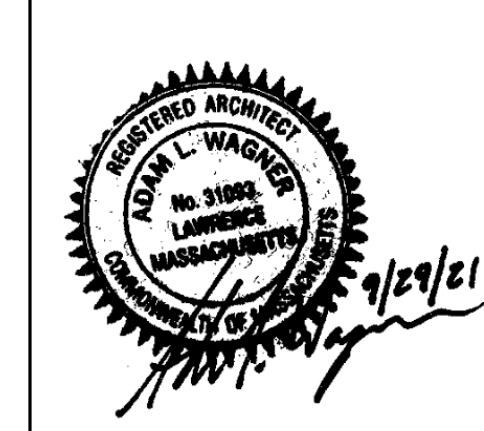 ARCHITECTS 104 Congress St., STE 205 Portsmouth, NH 03801 PH: 603.507.0202	
ALTA NASHOBA VALLEY 580 MAIN STREET, BOLTON, MA.	
	
REVISIONS	
1/8" = 1'-0"	J/JN
Drawn By:	ALW
Checked By:	2021041
Project No.:	ZBA APPLICATION
Date:	9/10/2021
Title:	OVERALL ROOF PLAN - BUILDING 2
B2.A1.04	9/29/2021 11:50:08 AM

ALTA NASHOBA VALLEY
580 MAIN STREET, BOLTON, MA.



REVISIONS		Date
#	Description	
1/8" = 1'-0"	J/JN	
Drawn By:	ALW	
Checked By:	2021041	
Project No.:	ZBA APPLICATION	9/10/2021
Date:		
Title:	EXT. ELEVATIONS - BUILDING 2	B2.A2.00

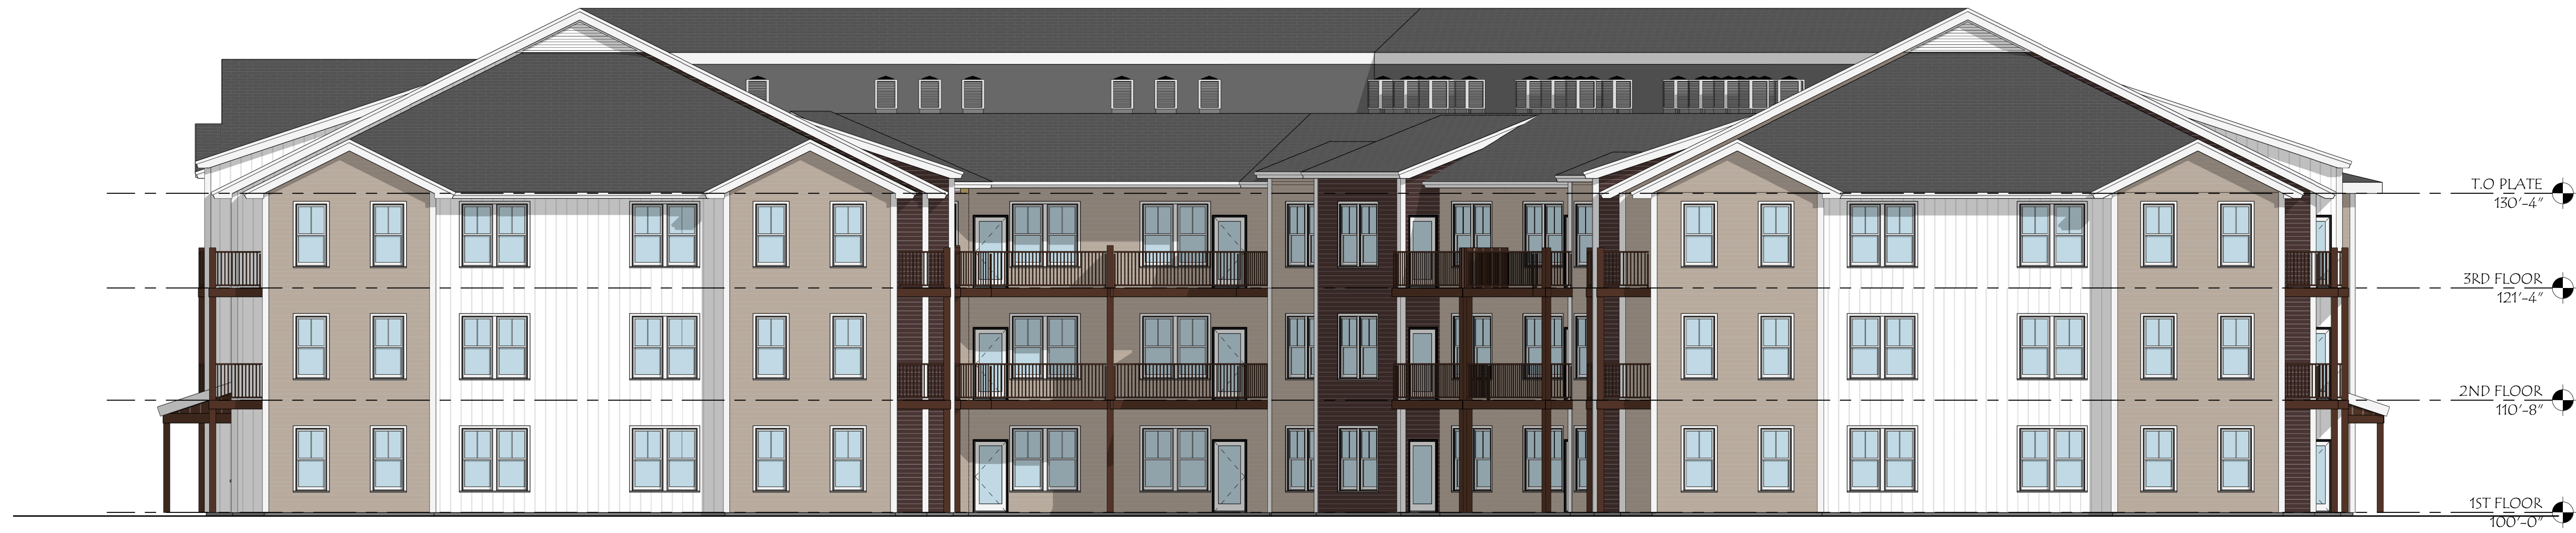

4 WEST ELEVATION
SCALE: 1/8" = 1'-0"



3 SOUTH ELEVATION
SCALE: 1/8" = 1'-0"




2 EAST ELEVATION
SCALE: 1/8" = 1'-0"



1 NORTH ELEVATION
SCALE: 1/8" = 1'-0"



1 OVERALL 1ST FLOOR PLAN - 13,512 GSF - BUILDING 3
SCALE: 1/8" = 1'-0"

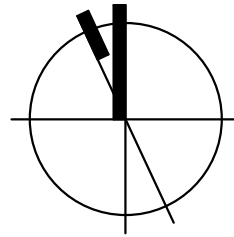

Title:
OVERALL 1ST FLOOR
PLAN - BUILDING 3

B3.A1.01

Scale:	1/8" = 1'-0"
Drawn By:	J/JN
Checked By:	ALW
Project No.:	2021041
ZBA APPLICATION	
Date:	9/10/2021

REVISIONS	Date
#	Description





ALTA NASHOBA VALLEY

580 MAIN STREET, BOLTON, MA.

1

OVERALL 2ND FLOOR PLAN - 13,703 GSF -
BUILDING 3

SCALE: 1/8" = 1'-0"

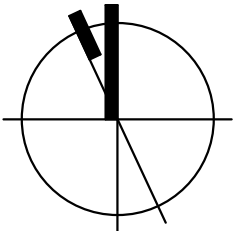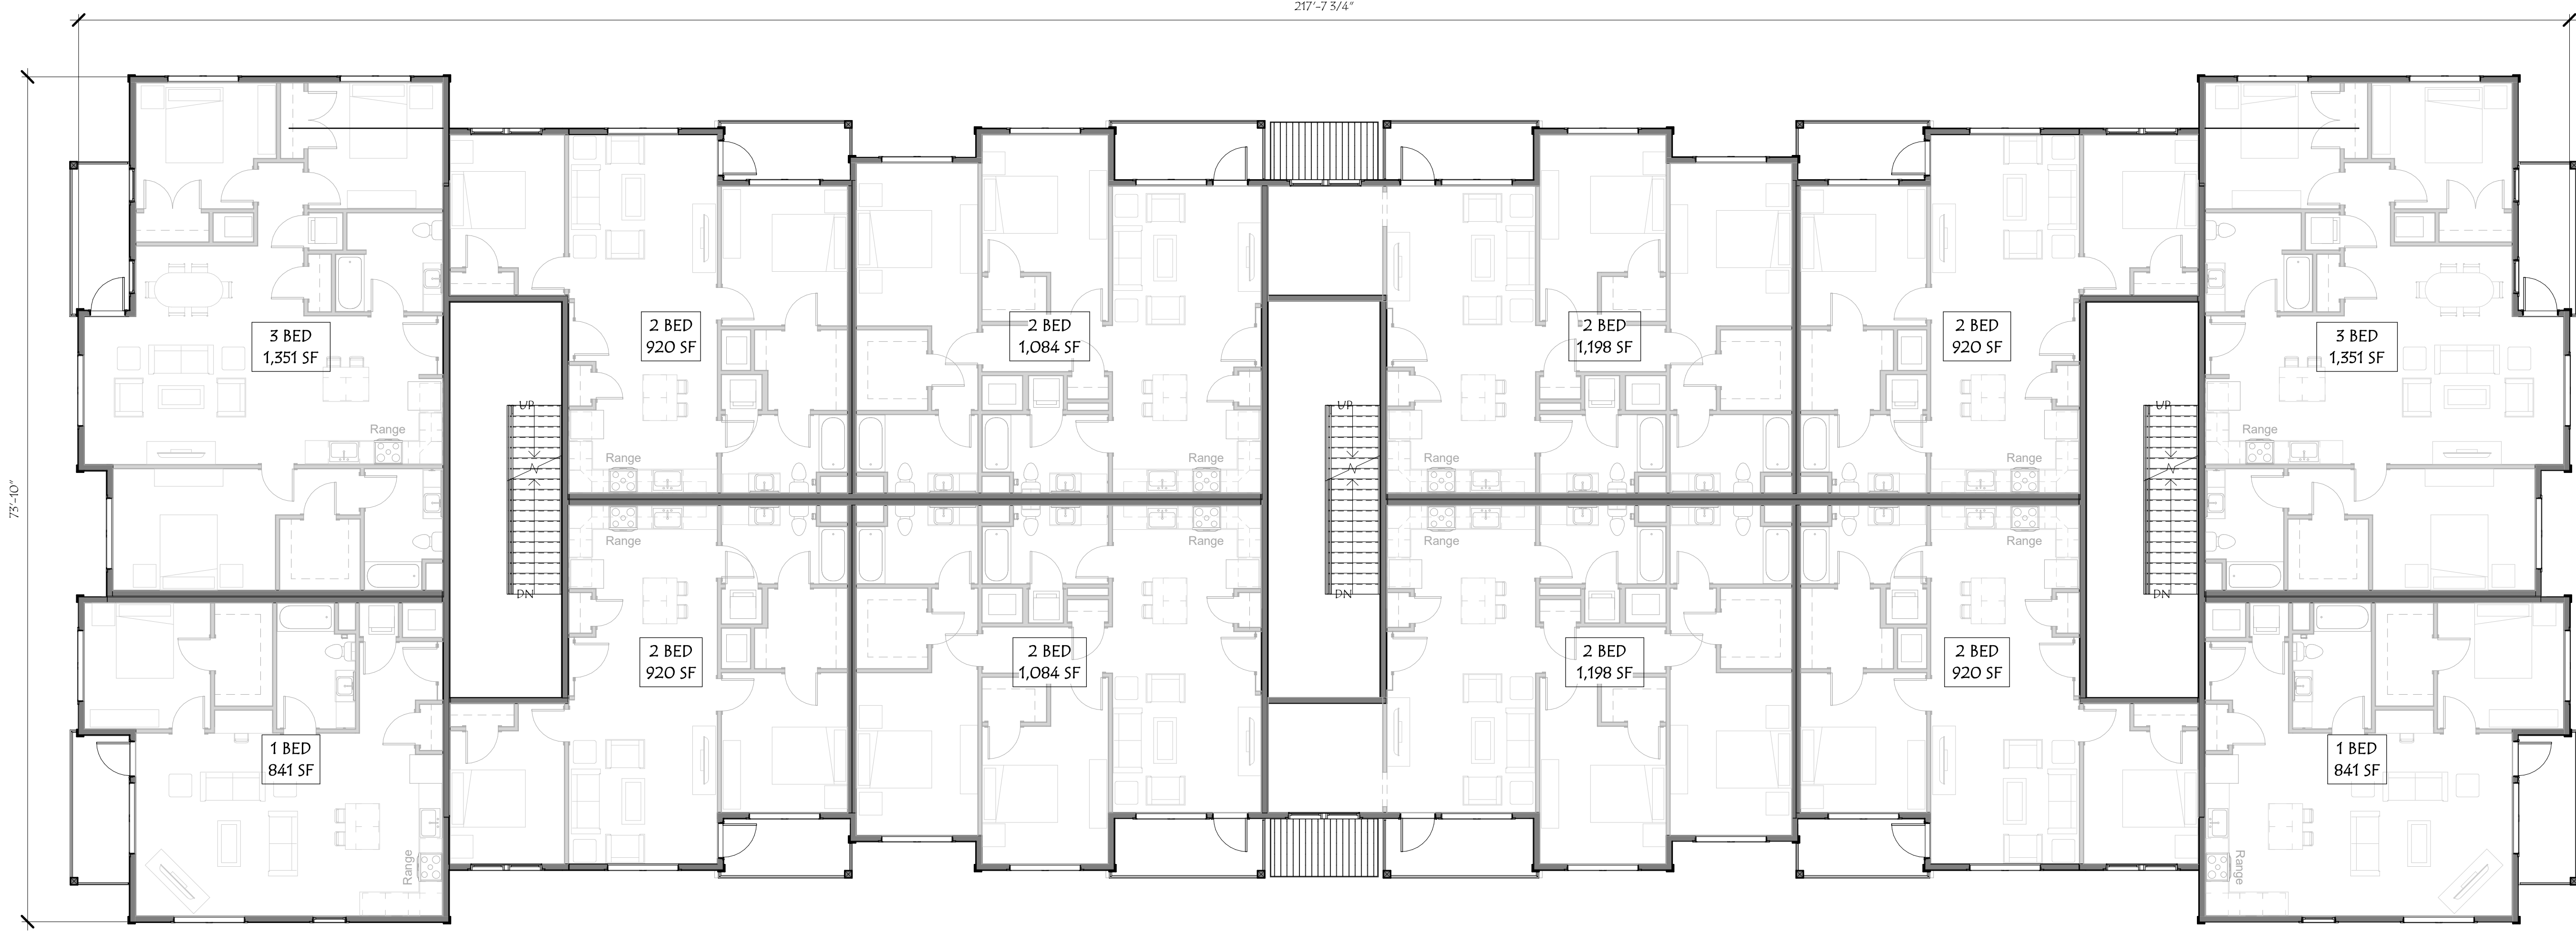


Title:
OVERALL 2ND
FLOOR PLAN -
BUILDING 3

B3.A1.02

Scale: 1/8" = 1'-0"
Drawn By: J/JN
Checked By: ALW
Project No.: 2021041
ZBA APPLICATION
Date: 9/10/2021

REVISIONS	Description	Date
#		


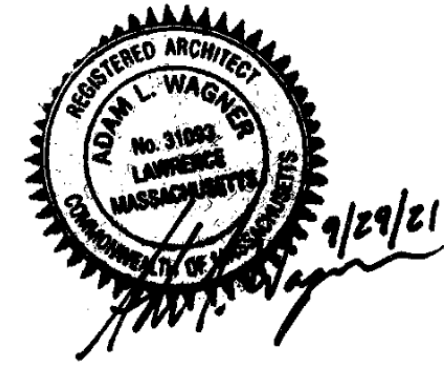


ALTA NASHOBA VALLEY
580 MAIN STREET, BOLTON, MA.

1

OVERALL 3RD FLOOR PLAN - 13,703 GSF -
BUILDING 3

SCALE: 1/8" = 1'-0"

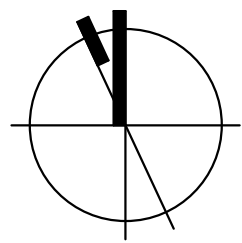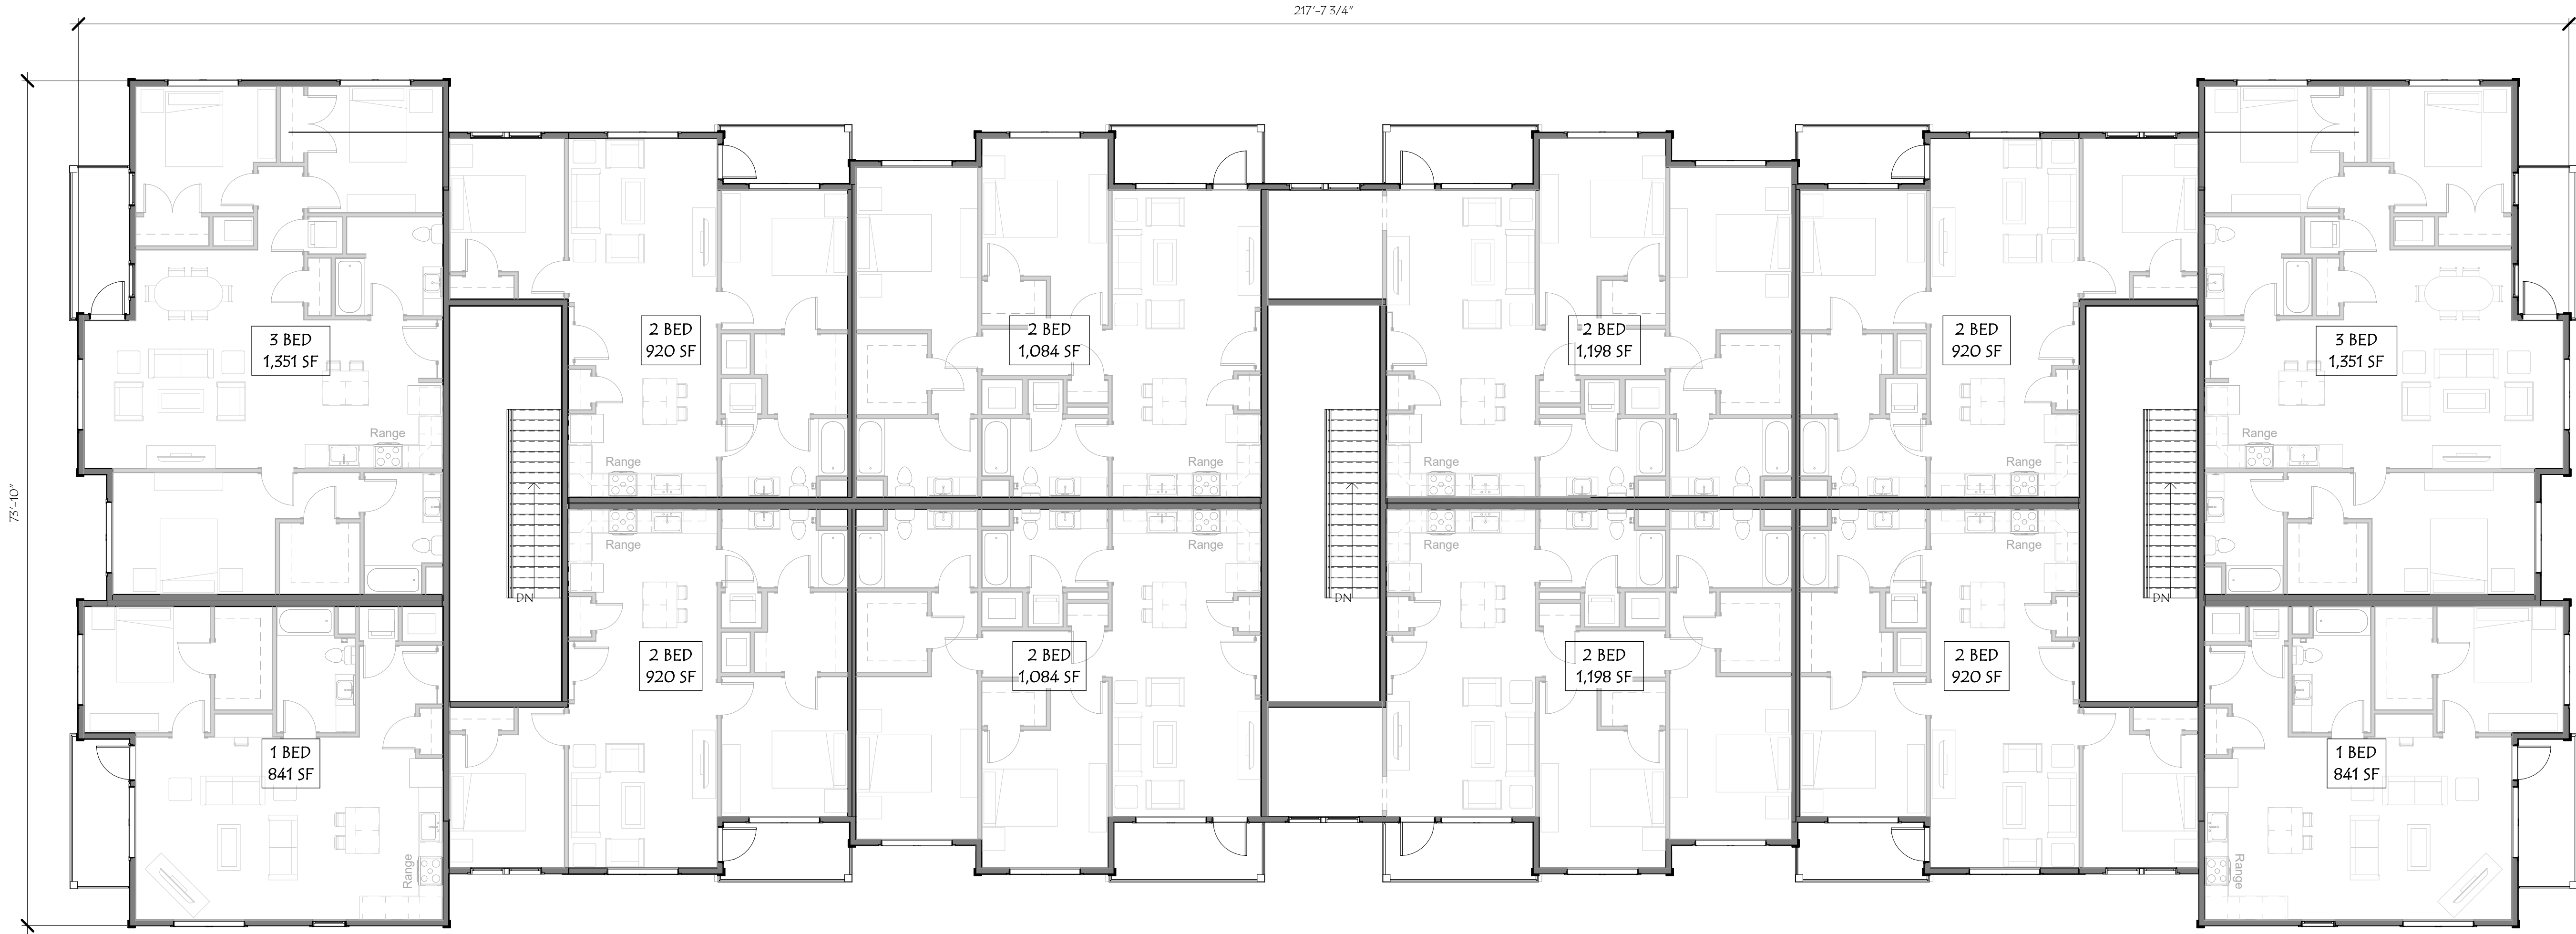

Title:
OVERALL 3RD
FLOOR PLAN -
BUILDING 3

B3.A1.03

Scale: 1/8" = 1'-0"
Drawn By: J/JN
Checked By: ALW
Project No.: 2021041
ZBA APPLICATION
Date: 9/10/2021



REVISIONS
Description Date



ALTA NASHOBA VALLEY

580 MAIN STREET, BOLTON, MA.

1 OVERALL ROOF PLAN - BUILDING 3
SCALE: 1/8" = 1'-0"

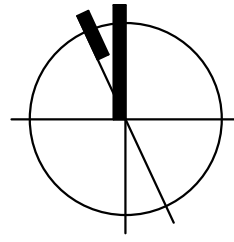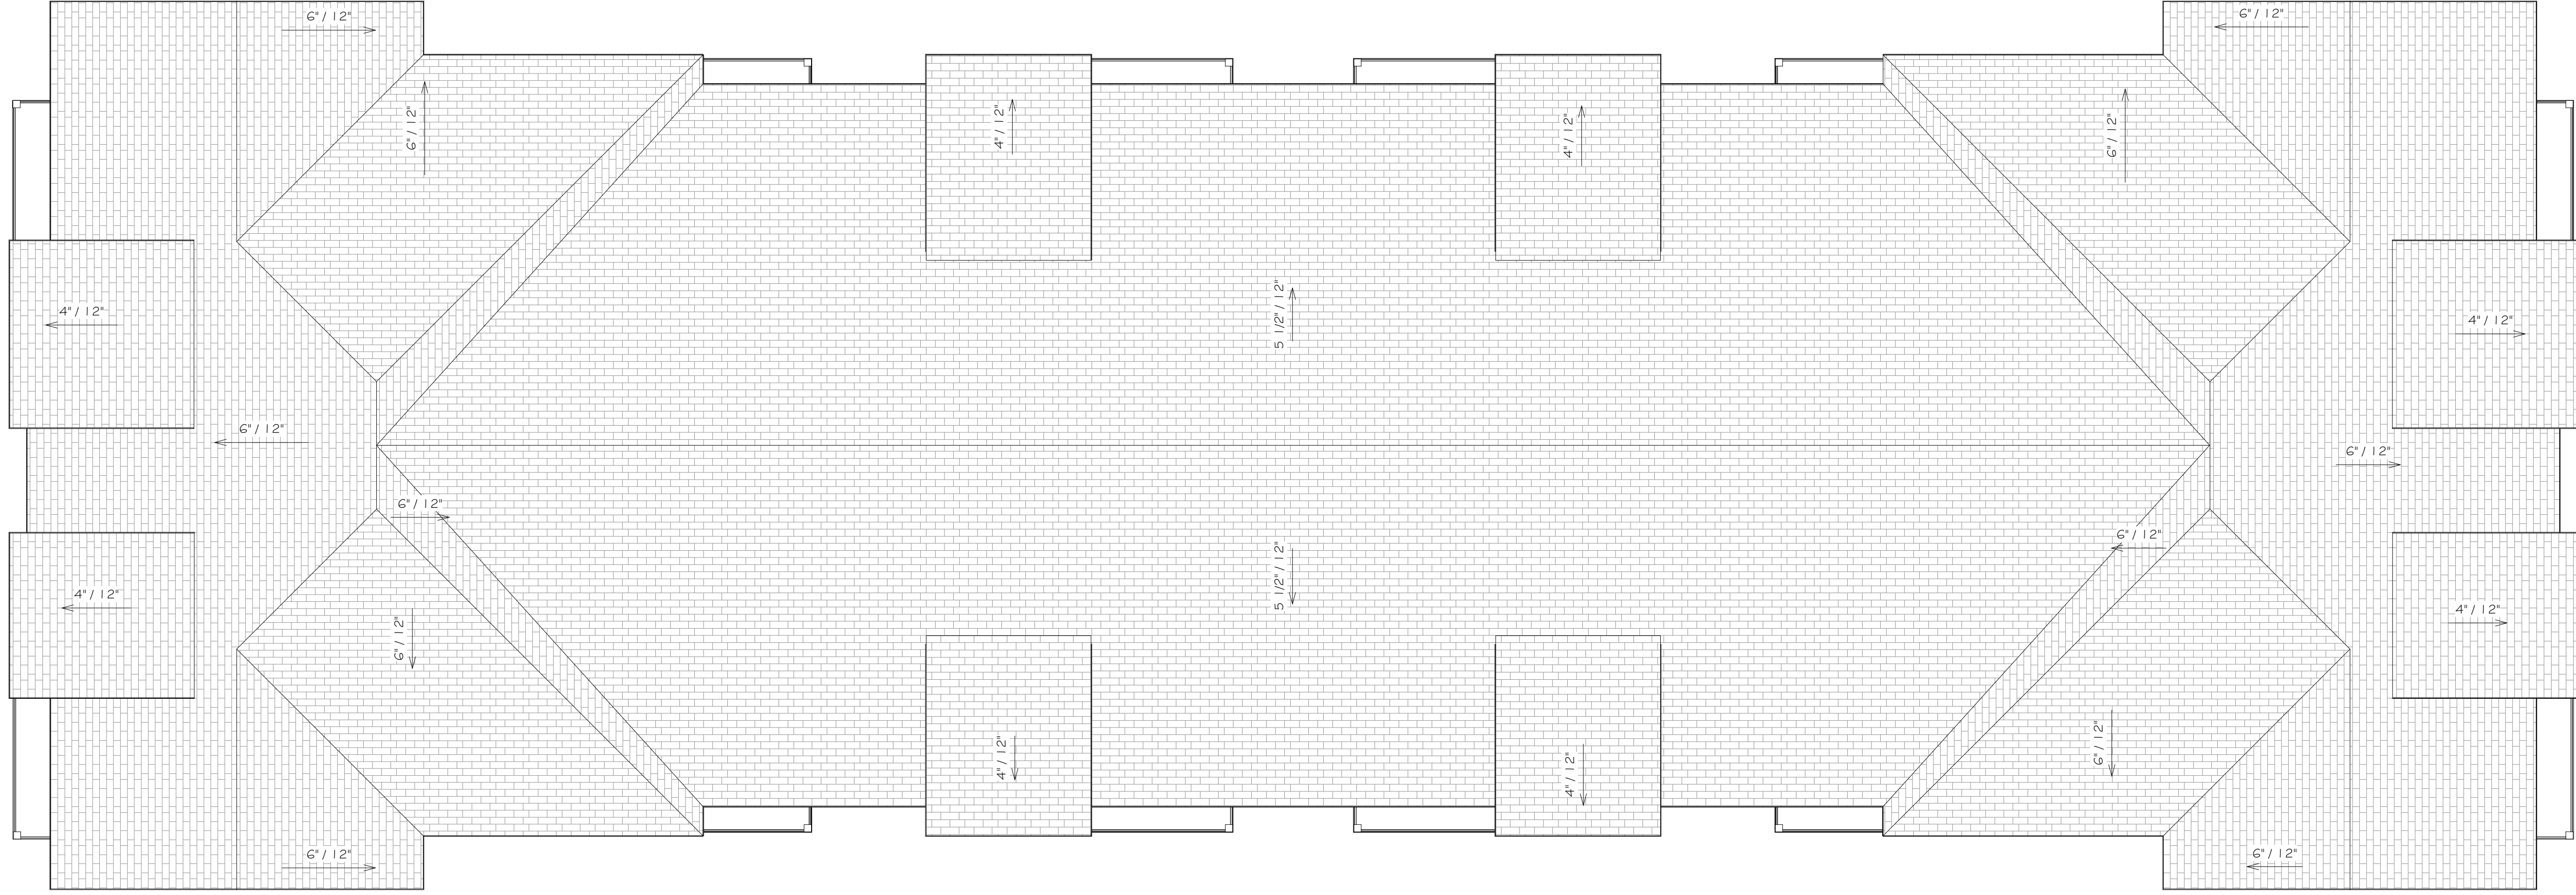

Title:
OVERALL ROOF
PLAN - BUILDING 3

B3.A1.04

Scale: 1/8" = 1'-0"
Drawn By: J/JN
Checked By: ALW
Project No.: 2021041
ZBA APPLICATION
Date: 9/10/2021

REVISIONS
Description Date



ALTA NASHOBA VALLEY

580 MAIN STREET, BOLTON, MA.

ALTA NASHOBA VALLEY
580 MAIN STREET, BOLTON, MA.



REVISIONS		Date
#	Description	
1/8" = 1'-0"	J/JN	
ALW		
2021041		
Project No.:	ZBA APPLICATION	9/10/2021
Date:		
Title:	EXT. ELEVATIONS - BUILDING 3	B3.A2.00

© 2021 Market Square Architects 9/29/2021 11:58:36 AM



4 SOUTH BUILDING ELEVATION
SCALE: 1/8" = 1'-0"



3 WEST BUILDING ELEVATION
SCALE: 1/8" = 1'-0"



2 EAST BUILDING ELEVATION
SCALE: 1/8" = 1'-0"




1 NORTH BUILDING ELEVATION
SCALE: 1/8" = 1'-0"



OVERALL 1ST FLOOR PLAN - 17,786 GSF -
BUILDING 4

1
SCALE: 1/8" = 1'-0"

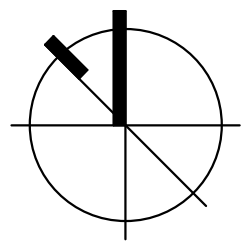

MARKET
SQUARE
ARCHITECTS
104 Congress St., STE 205
Portsmouth, NH 03801
PH: 603.501.0202

ALTA NASHOBA VALLEY
580 MAIN STREET, BOLTON, MA

9/29/21


Scale:	1/8" = 1'-0"	1/8" = 1'-0"	1/8" = 1'-0"	1/8" = 1'-0"	1/8" = 1'-0"
Title:	OVERALL 1ST FLOOR PLAN - BUILDING 4	Drawn By:	J/JN	Date:	9/10/2021
		Checked By:	ALW		
		Project No.:	2021041		
		ZBA APPLICATION			

B4.A1.01

9/29/2021 12:25:35 PM



1 OVERALL 2ND FLOOR PLAN - 17,947 GSF - BUILDING 4
SCALE: 1/8" = 1'-0"

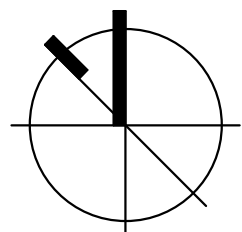

MARKET
SQUARE
ARCHITECTS
104 Congress St., STE 205
Portsmouth, NH 03801
PH: 603.501.0202


ALTA NASHOBA VALLEY
580 MAIN STREET, BOLTON, MA

9/29/21

REVISIONS		Date	
#	Description		
1/8" = 1'-0"	J/JN		
	ALW		
	2021041		
	Project No.: ZBA APPLICATION		
	Date: 9/10/2021		


Title: OVERALL 2ND FLOOR PLAN - BUILDING 4	B4.A1.02
---	----------

9/29/2021 12:25:48 PM
© 2021 Market Square Architects

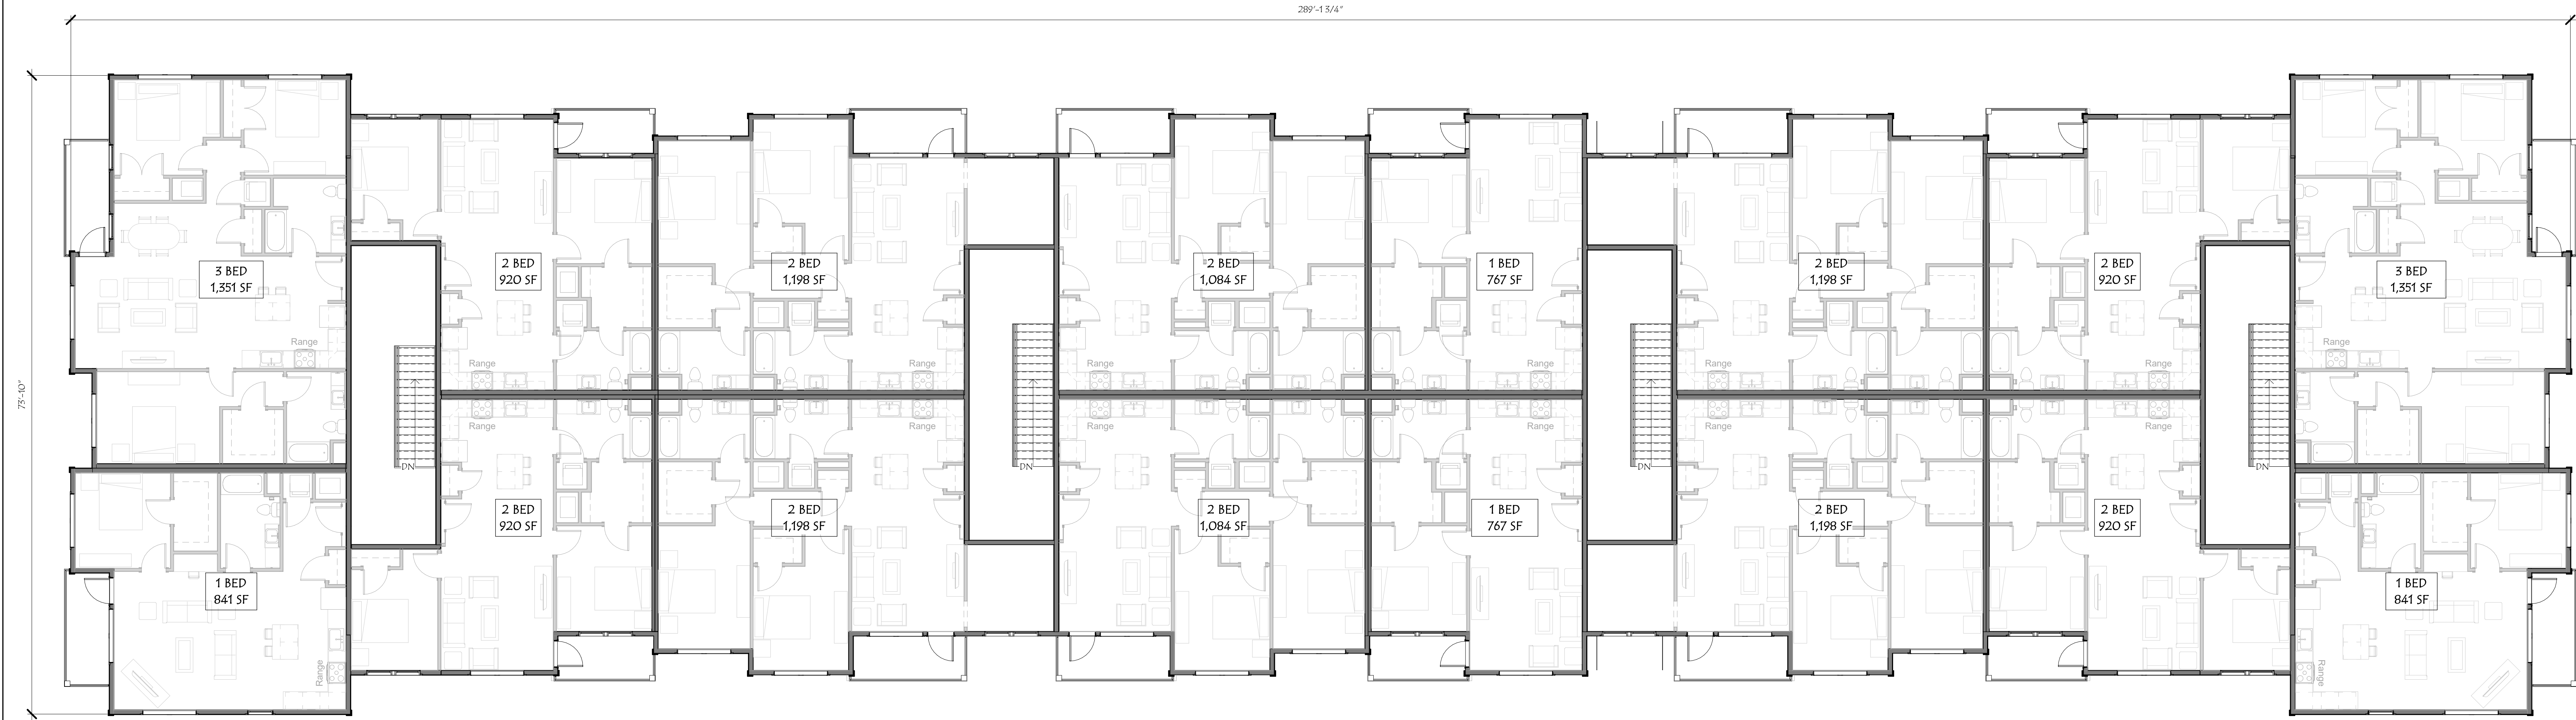

OVERALL 3RD FLOOR PLAN - 17,947 GSF -
BUILDING 4

1
SCALE: 1/8" = 1'-0"

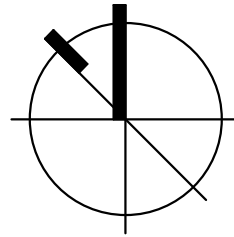


ALTA NASHOBA VALLEY
580 MAIN STREET, BOLTON, MA




Scale:	1/8" = 1'-0"	Date:	9/10/2021
Drawn By:	J/JN		
Checked By:	ALW		
Project No.:	2021041		
ZBA APPLICATION			

Title:	OVERALL 3RD FLOOR PLAN - BUILDING 4	B4.A1.03
--------	-------------------------------------	----------

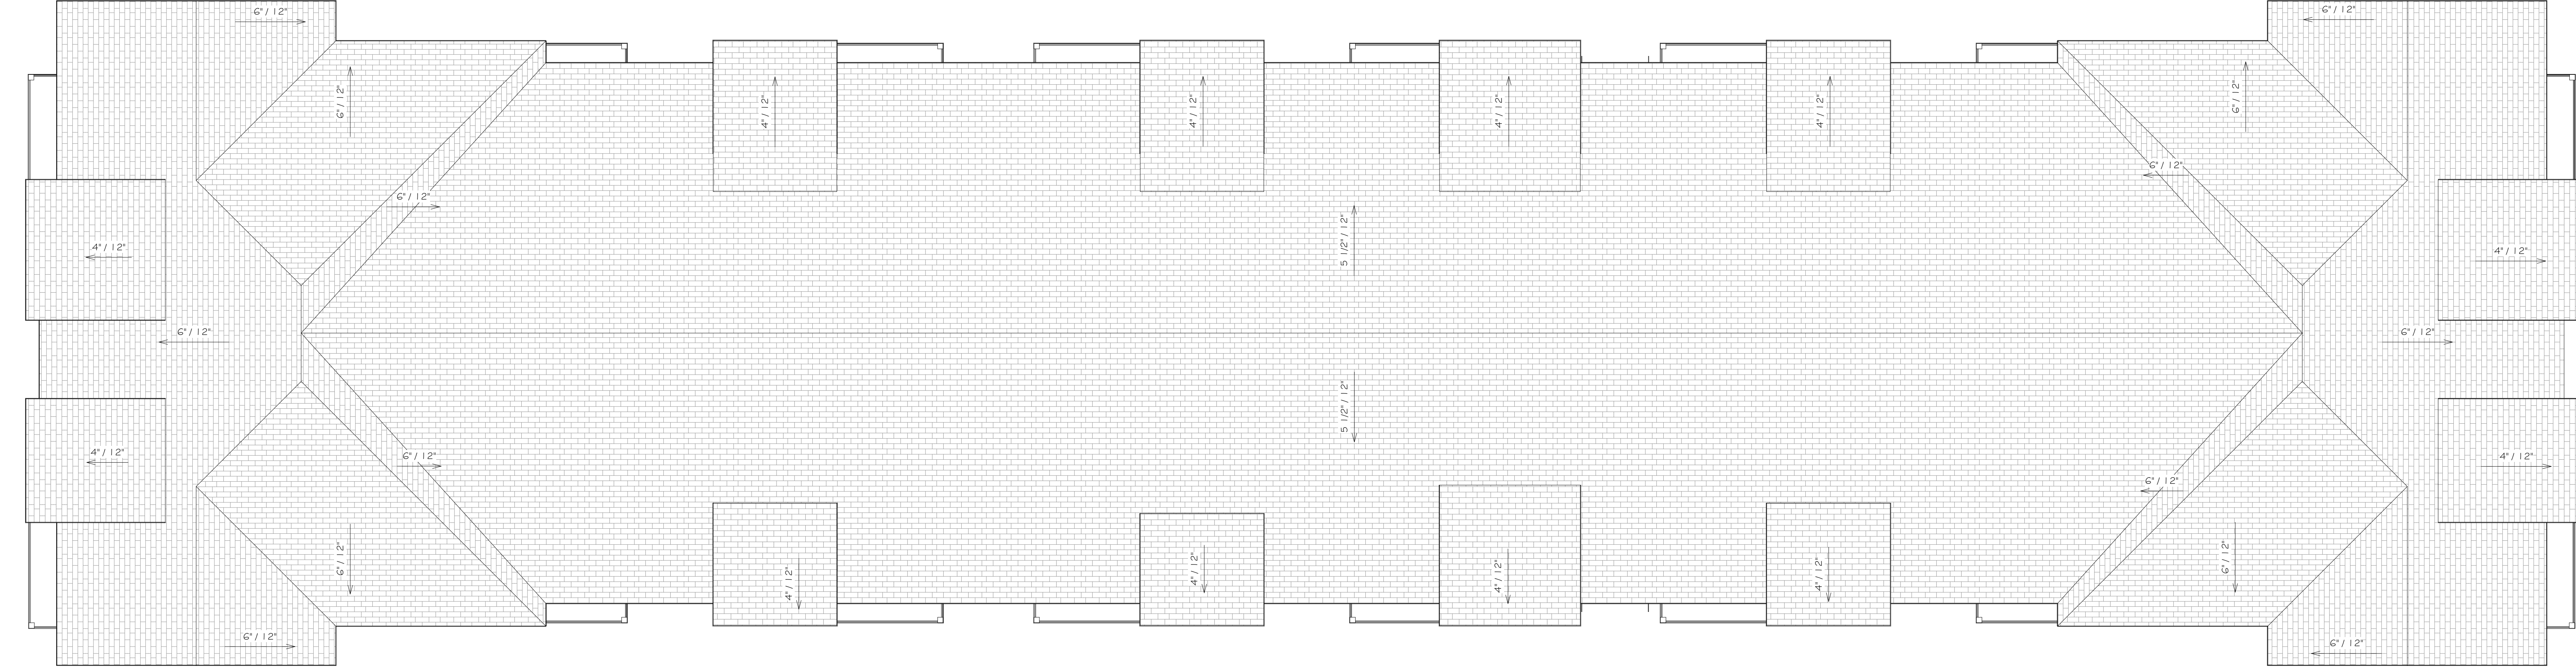

1 OVERALL ROOF PLAN - BUILDING 4
SCALE: 1/8" = 1'-0"

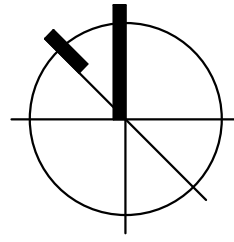

Title: OVERALL ROOF PLAN - BUILDING 4	Scale:	1/8" = 1'-0"	Author	Date: 9/10/2021
	Drawn By:		Checker	
B4.A1.04	Checked By:		2021041	
	Project No.:	ZBA APPLICATION		
		Date:		



REVISIONS	Description	Date
#		

ALTA NASHOBA VALLEY
580 MAIN STREET, BOLTON, MA

ALTA NASHOBA VALLEY
580 MAIN STREET, BOLTON, MA



REVISIONS		Date
#	Description	
1/8" = 1'-0"	J/JN	9/10/2021
Scale:	Drawn By:	ALW
	Checked By:	2021041
	Project No.:	ZBA APPLICATION
	Date:	9/10/2021
Title:		B4.A2.00
EXT. ELEVATIONS - BUILDING 4		



3 SOUTH ELEVATION
SCALE: 1/8" = 1'-0"




4 WEST ELEVATION
SCALE: 1/8" = 1'-0"




2 EAST ELEVATION
SCALE: 1/8" = 1'-0"



1 NORTH ELEVATION
SCALE: 1/8" = 1'-0"

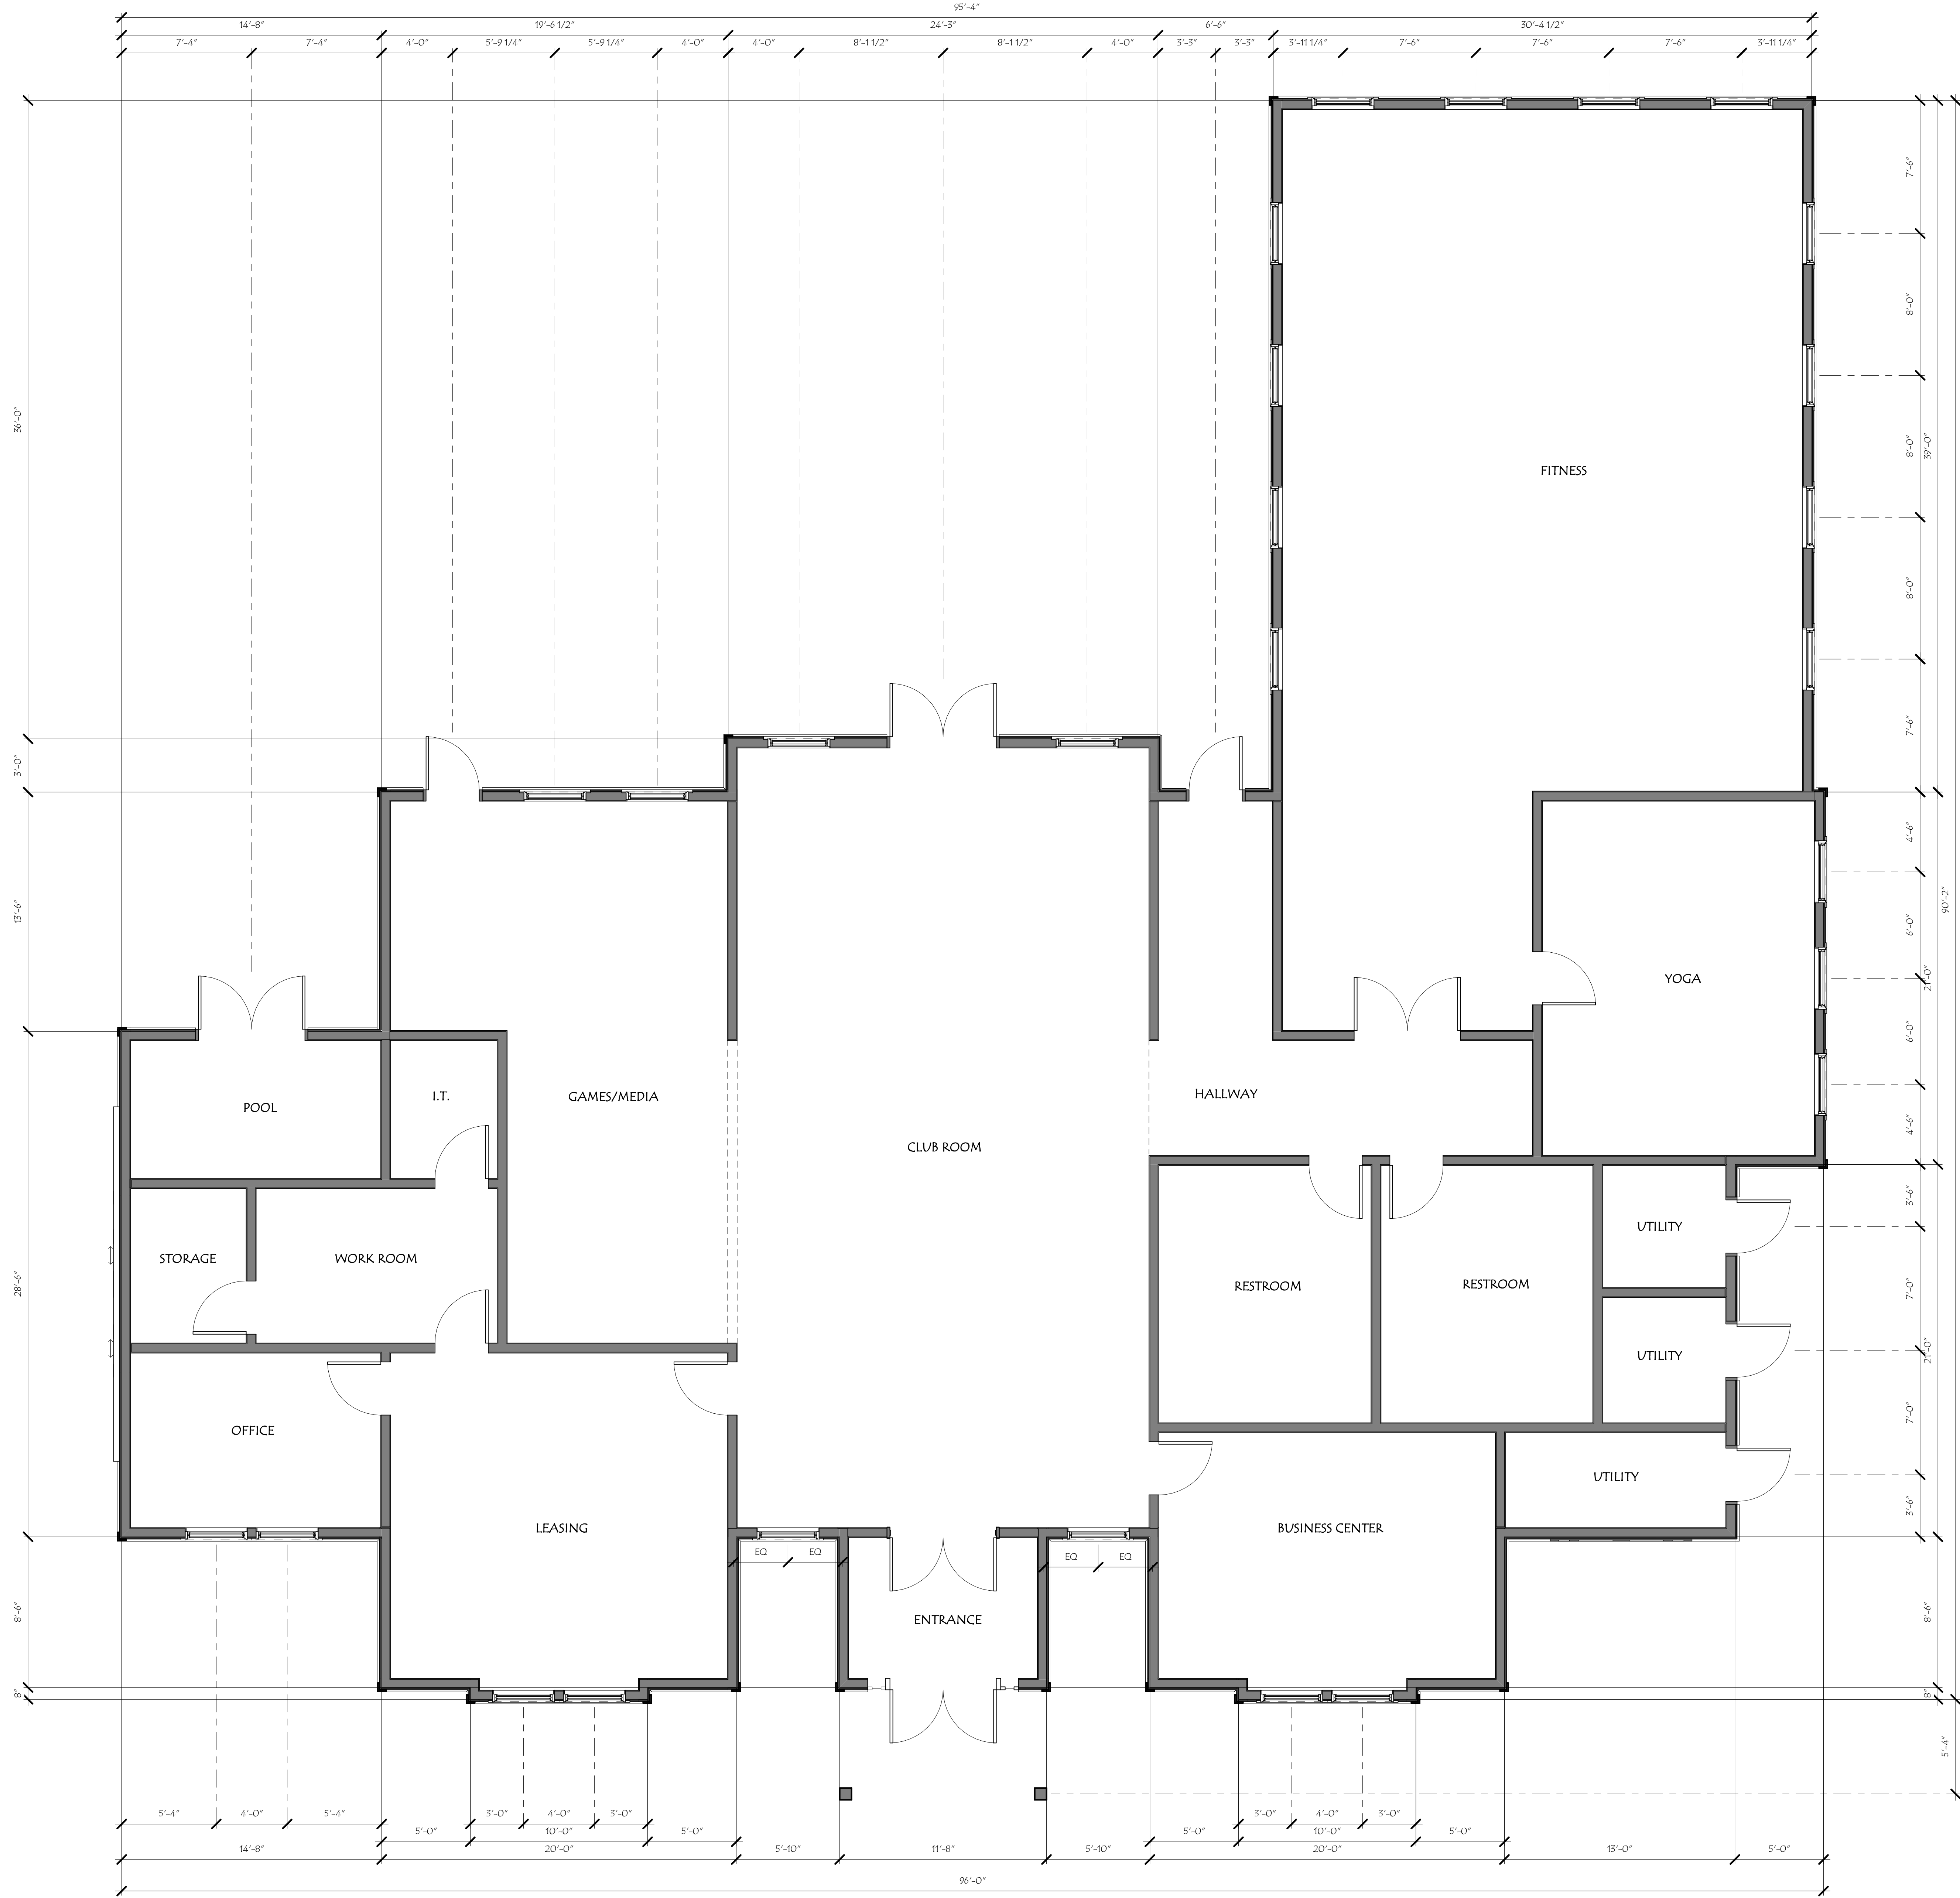

1 OVERALL FLOOR PLAN - CLUBHOUSE
1/4" = 1'-0"

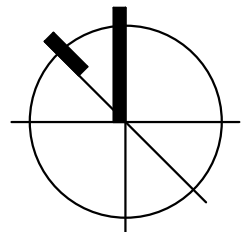

ALTA NASHOBA VALLEY



580 MAIN STREET, BOLTON MA



REVISIONS	#	Description	Date
1/4" = 1'-0"	J/JN		
	ALW		
	2021041		
	Project No.:	ZBA APPLICATION	9/10/2021
	Date:		

Title:
OVERALL FLOOR
PLAN - CLUBHOUSE

CH.A1.01

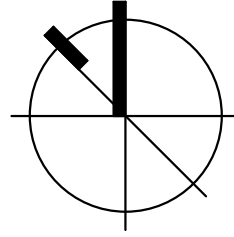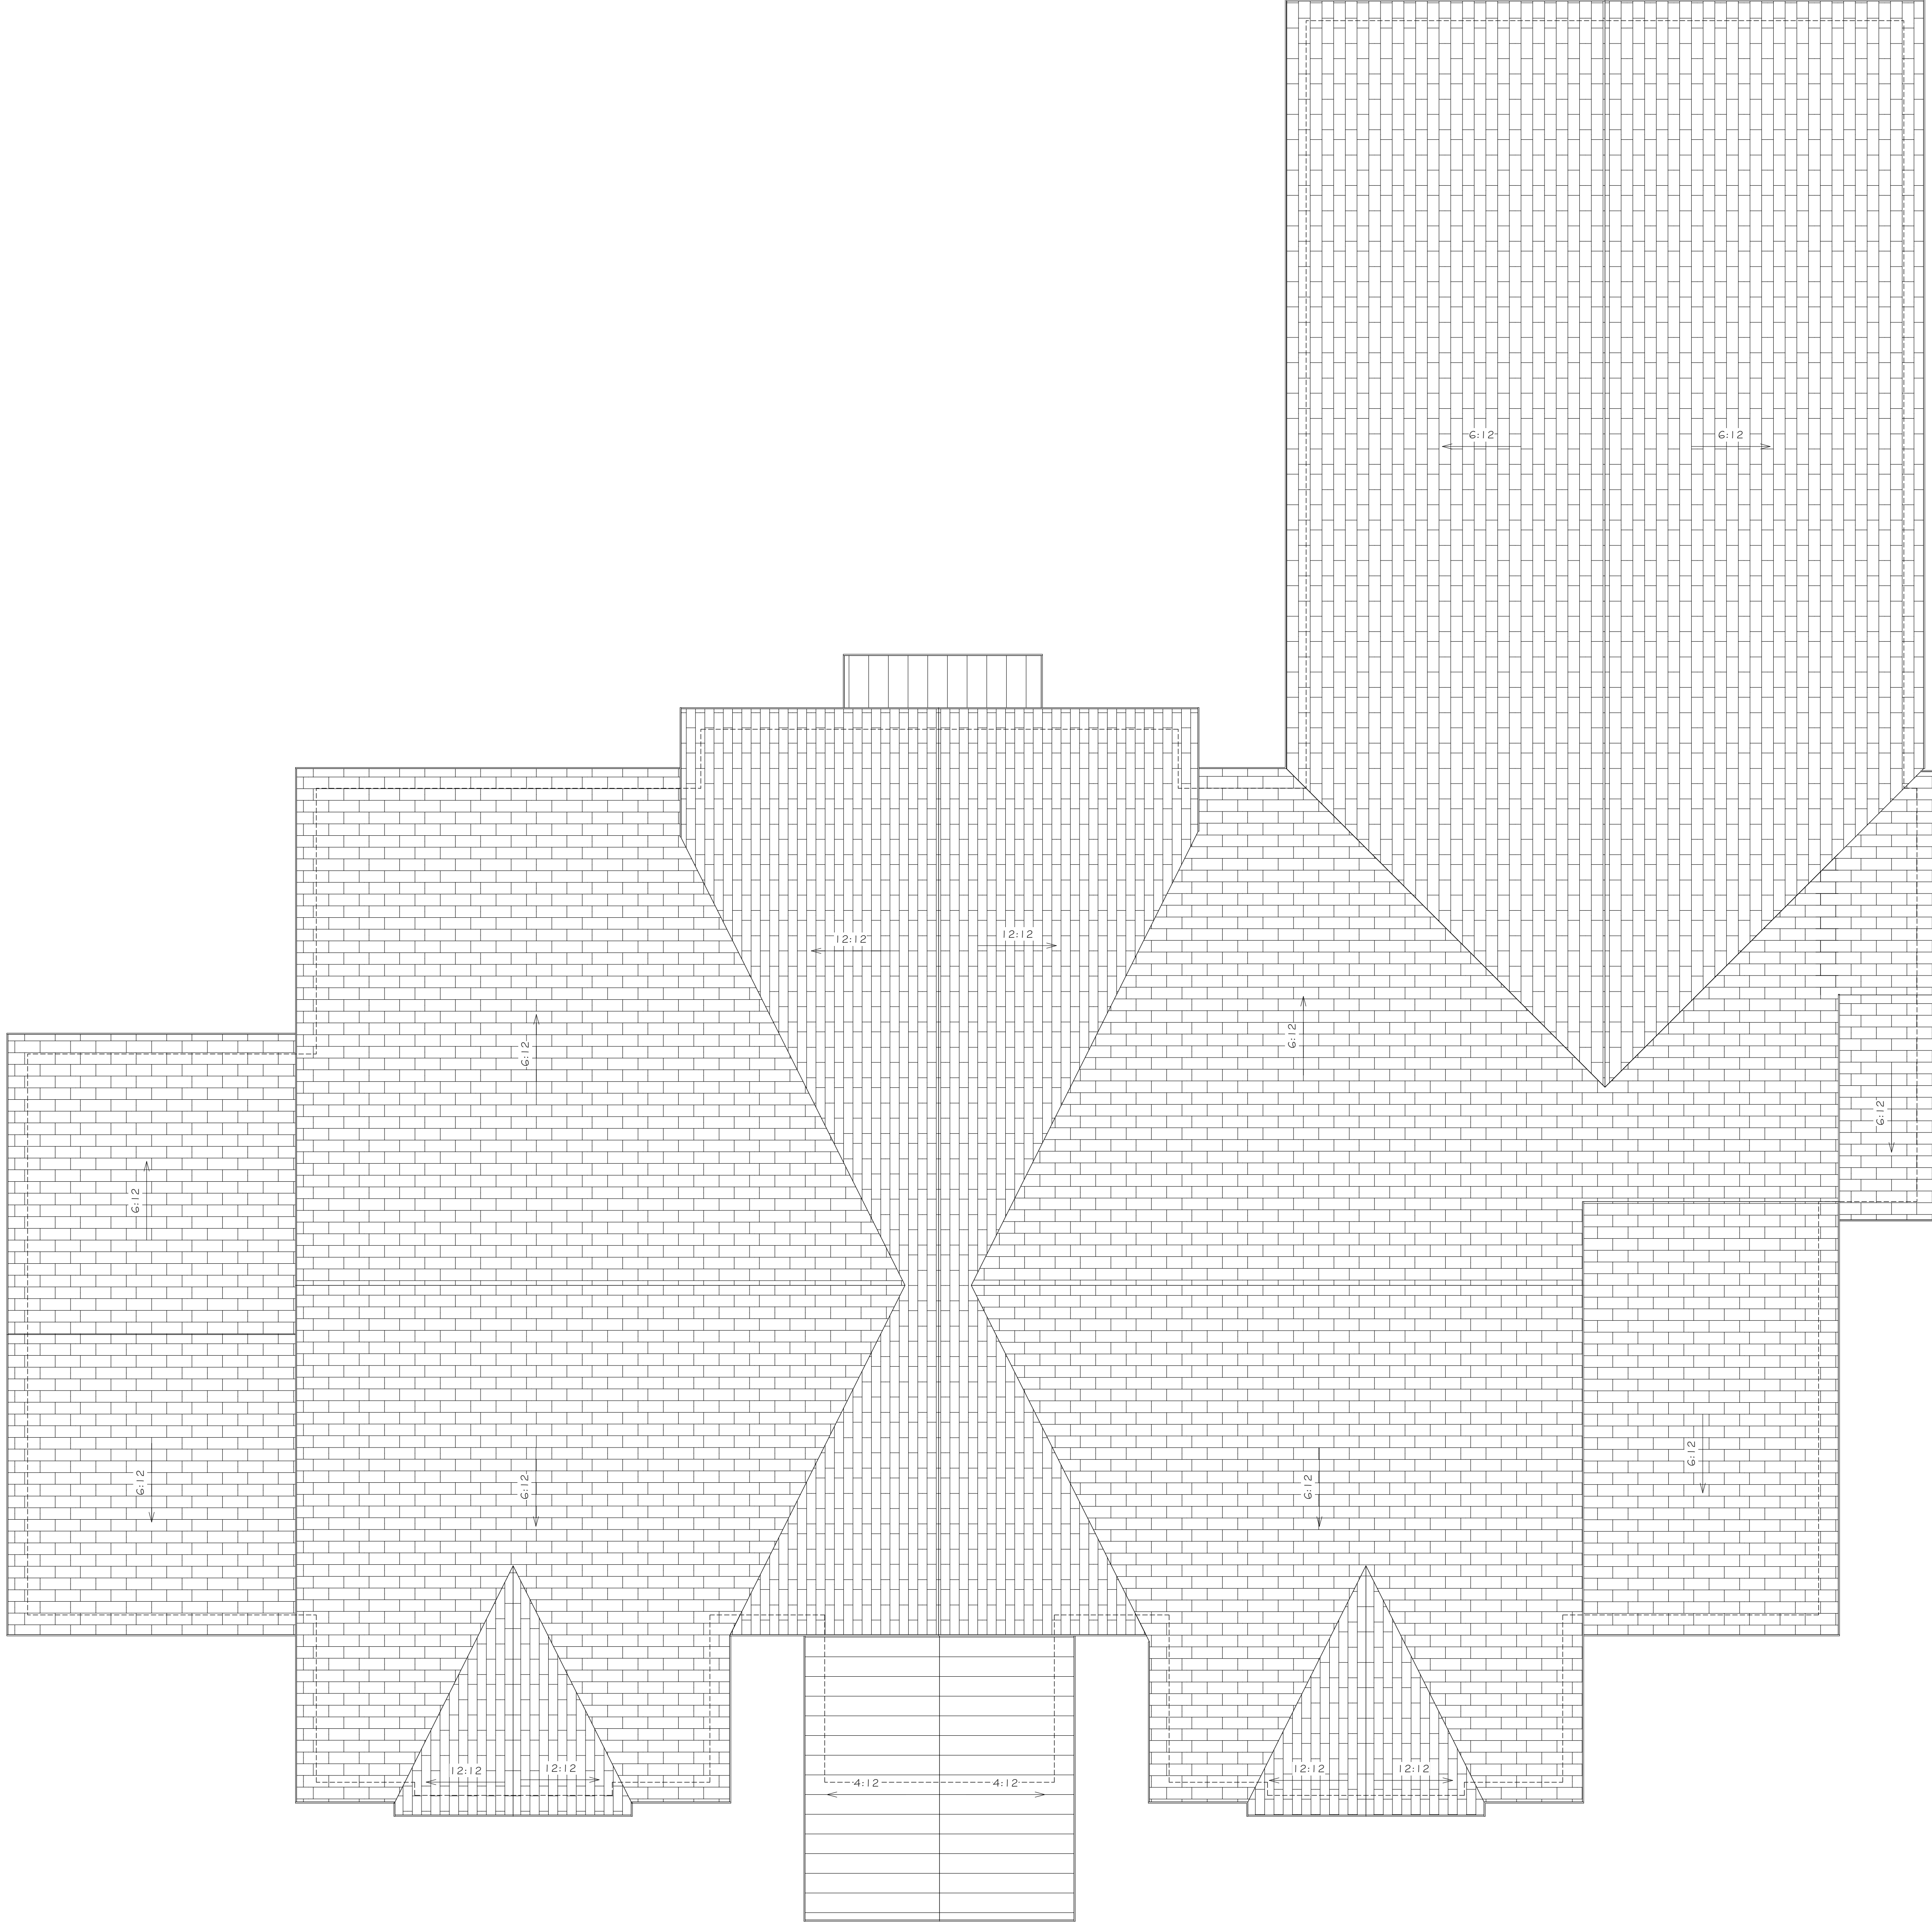

Title:
OVERALL ROOF
PLAN - CLUBHOUSE

CH.A1.02

Scale: 1/4" = 1'-0"
Drawn By: J/JN
Checked By: ALW
Project No.: 2021041
ZBA APPLICATION
Date: 9/10/2021

REVISIONS		
#	Description	Date



ALTA NASHOBA VALLEY

580 MAIN STREET, BOLTON MA

GROUND FLOOR
100'-0"

4 NORTH ELEVATION - CLUBHOUSE
1/4" = 1'-0"

GROUND FLOOR
100'-0"

3 WEST ELEVATION - CLUBHOUSE
1/4" = 1'-0"

GROUND FLOOR
100'-0"

2 EAST ELEVATION - CLUBHOUSE
1/4" = 1'-0"

GROUND FLOOR
100'-0"

1 SOUTH ELEVATION - CLUBHOUSE
1/4" = 1'-0"

ALTA NASHOBA VALLEY

580 MAIN STREET, BOLTON MA



Date

Description

REVISIONS
#

1/4" = 1'-0"
J/JN
ALW
2021041

Scale:
Drawn By:
Checked By:
Project No.:
ZBA APPLICATION
Date:

Title:
EXT. ELEVATIONS -
CLUBHOUSE

CH.A2.00


ALTA NASHOBA VALLEY

580 MAIN STREET, BOLTON, MA




REVISIONS	Date
#	Description
1/4" = 1'-0"	J/JN
ALW	2021041
Project No.:	ZBA APPLICATION
Date:	9/10/2021

Title:	OVERALL FLOOR PLANS - GARAGE A
GA.A1.01	

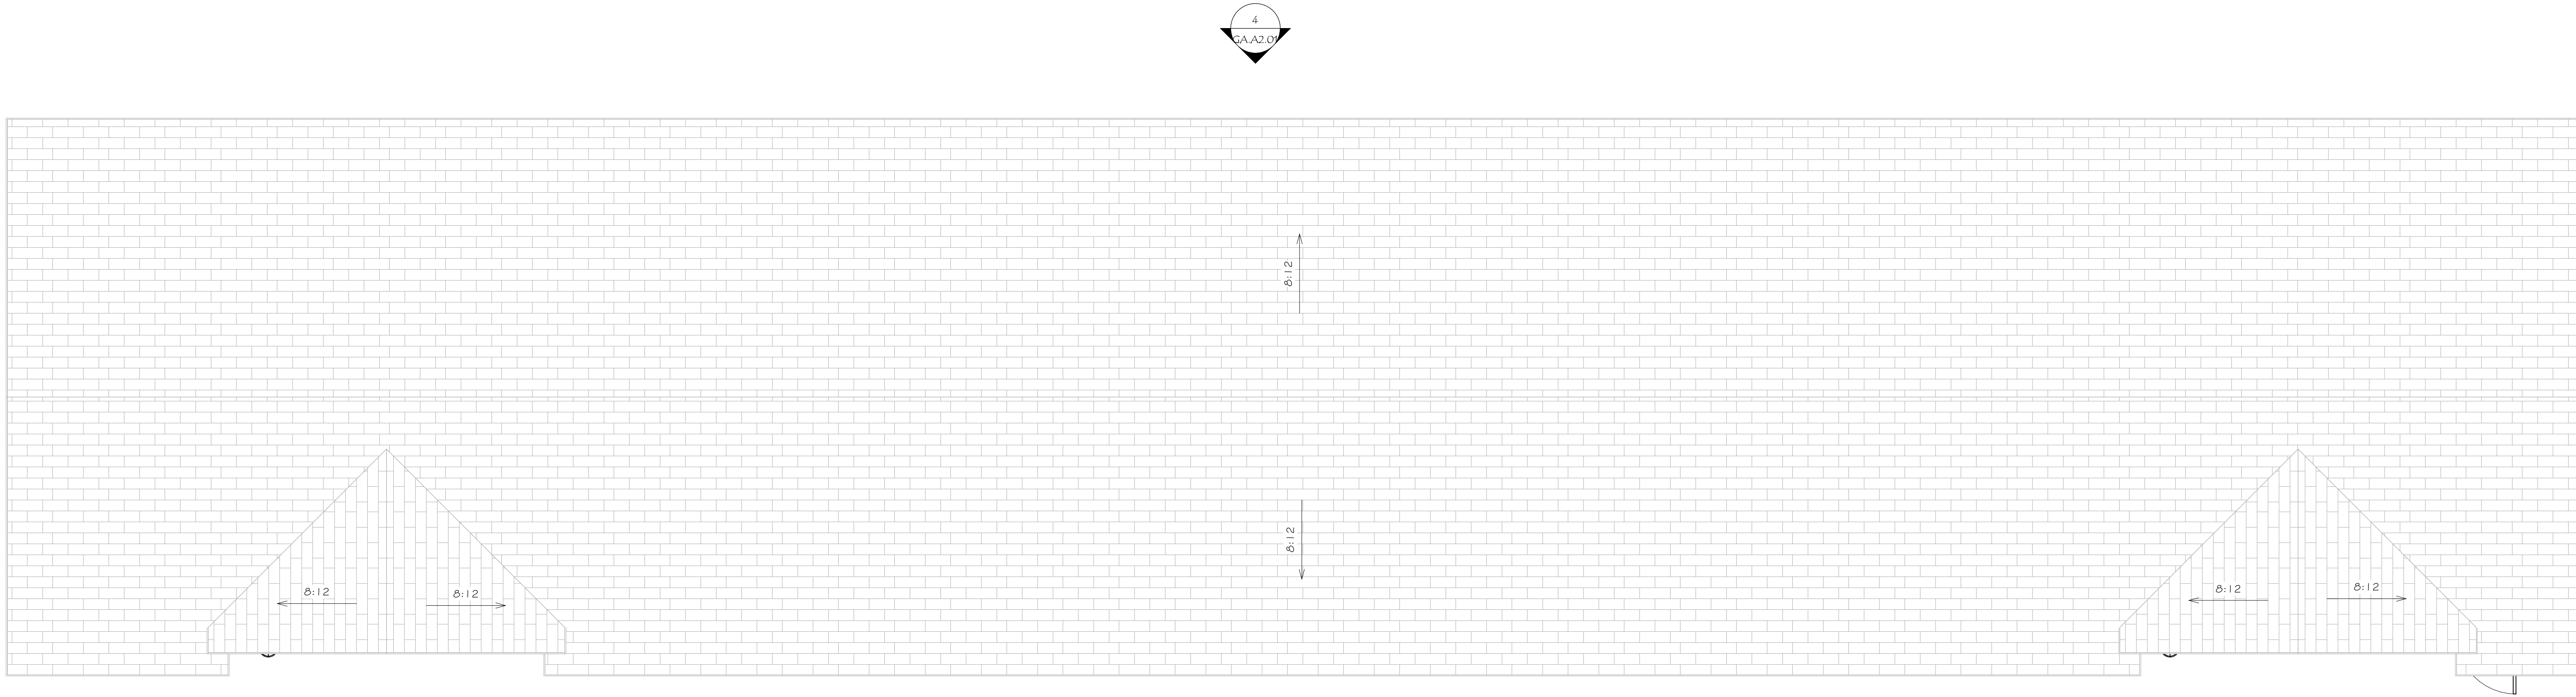


2 OVERALL ROOF PLAN - GARAGE A
SCALE: 1/4" = 1'-0"

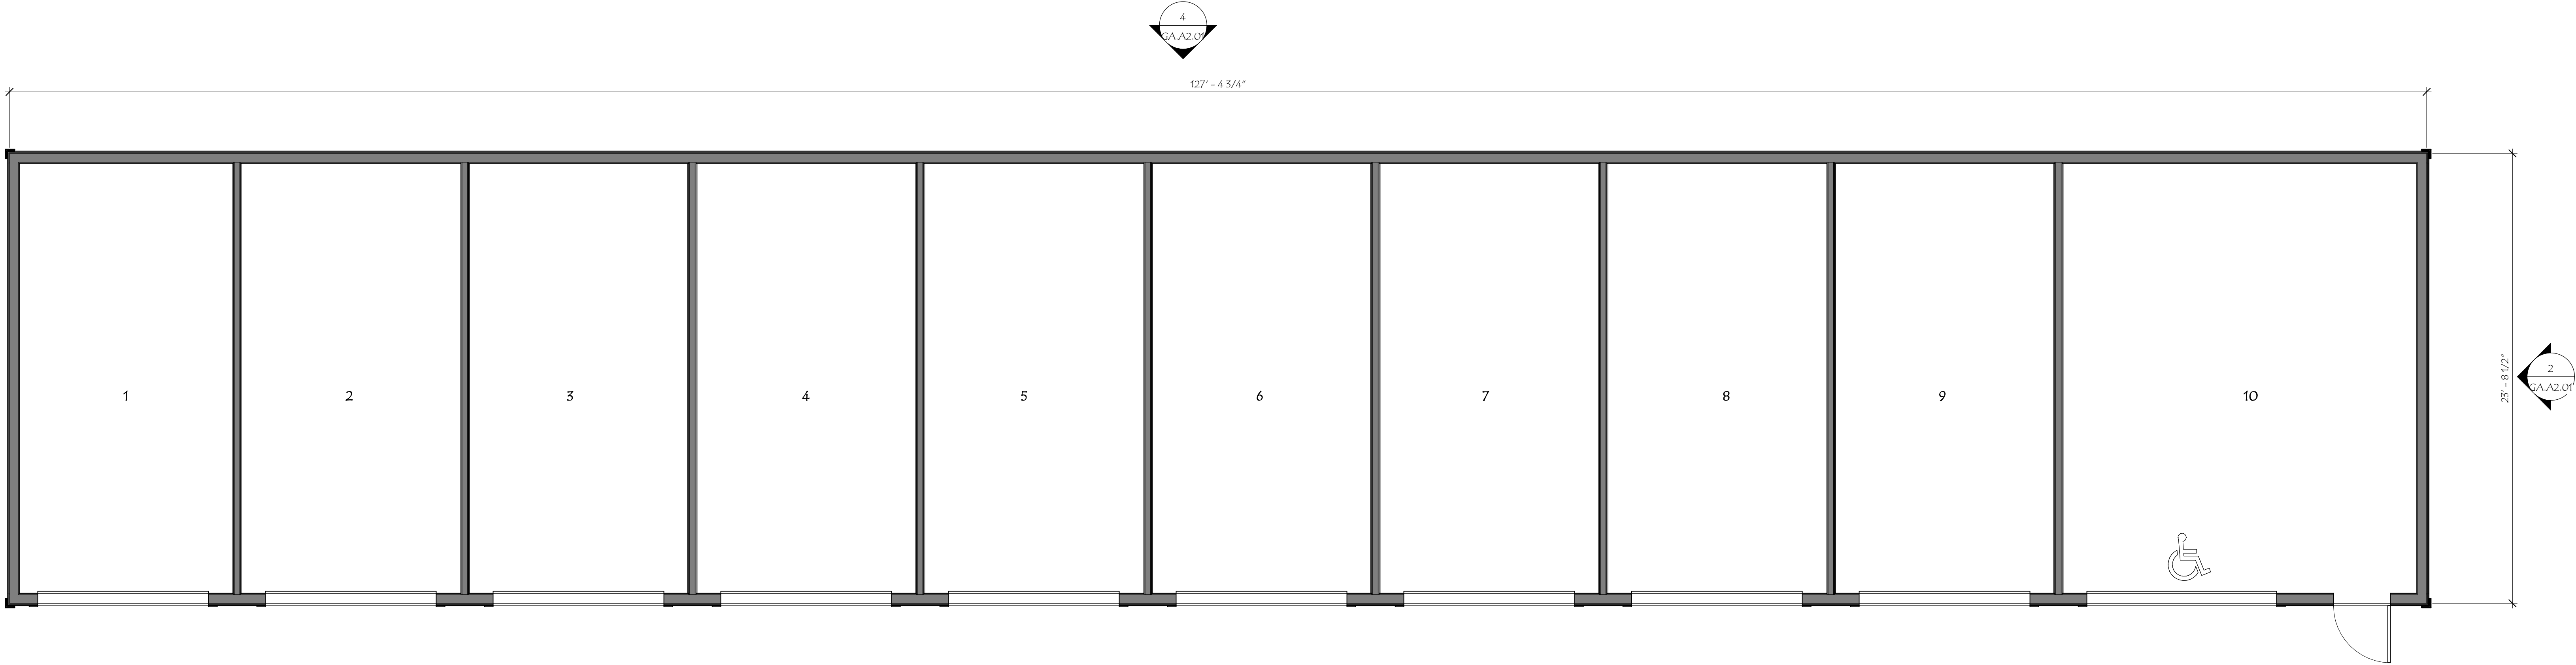


1 OVERALL FLOOR PLAN - GARAGE A
SCALE: 1/4" = 1'-0"



4 NORTH ELEVATION - GARAGE A
SCALE: 1/4" = 1'-0"

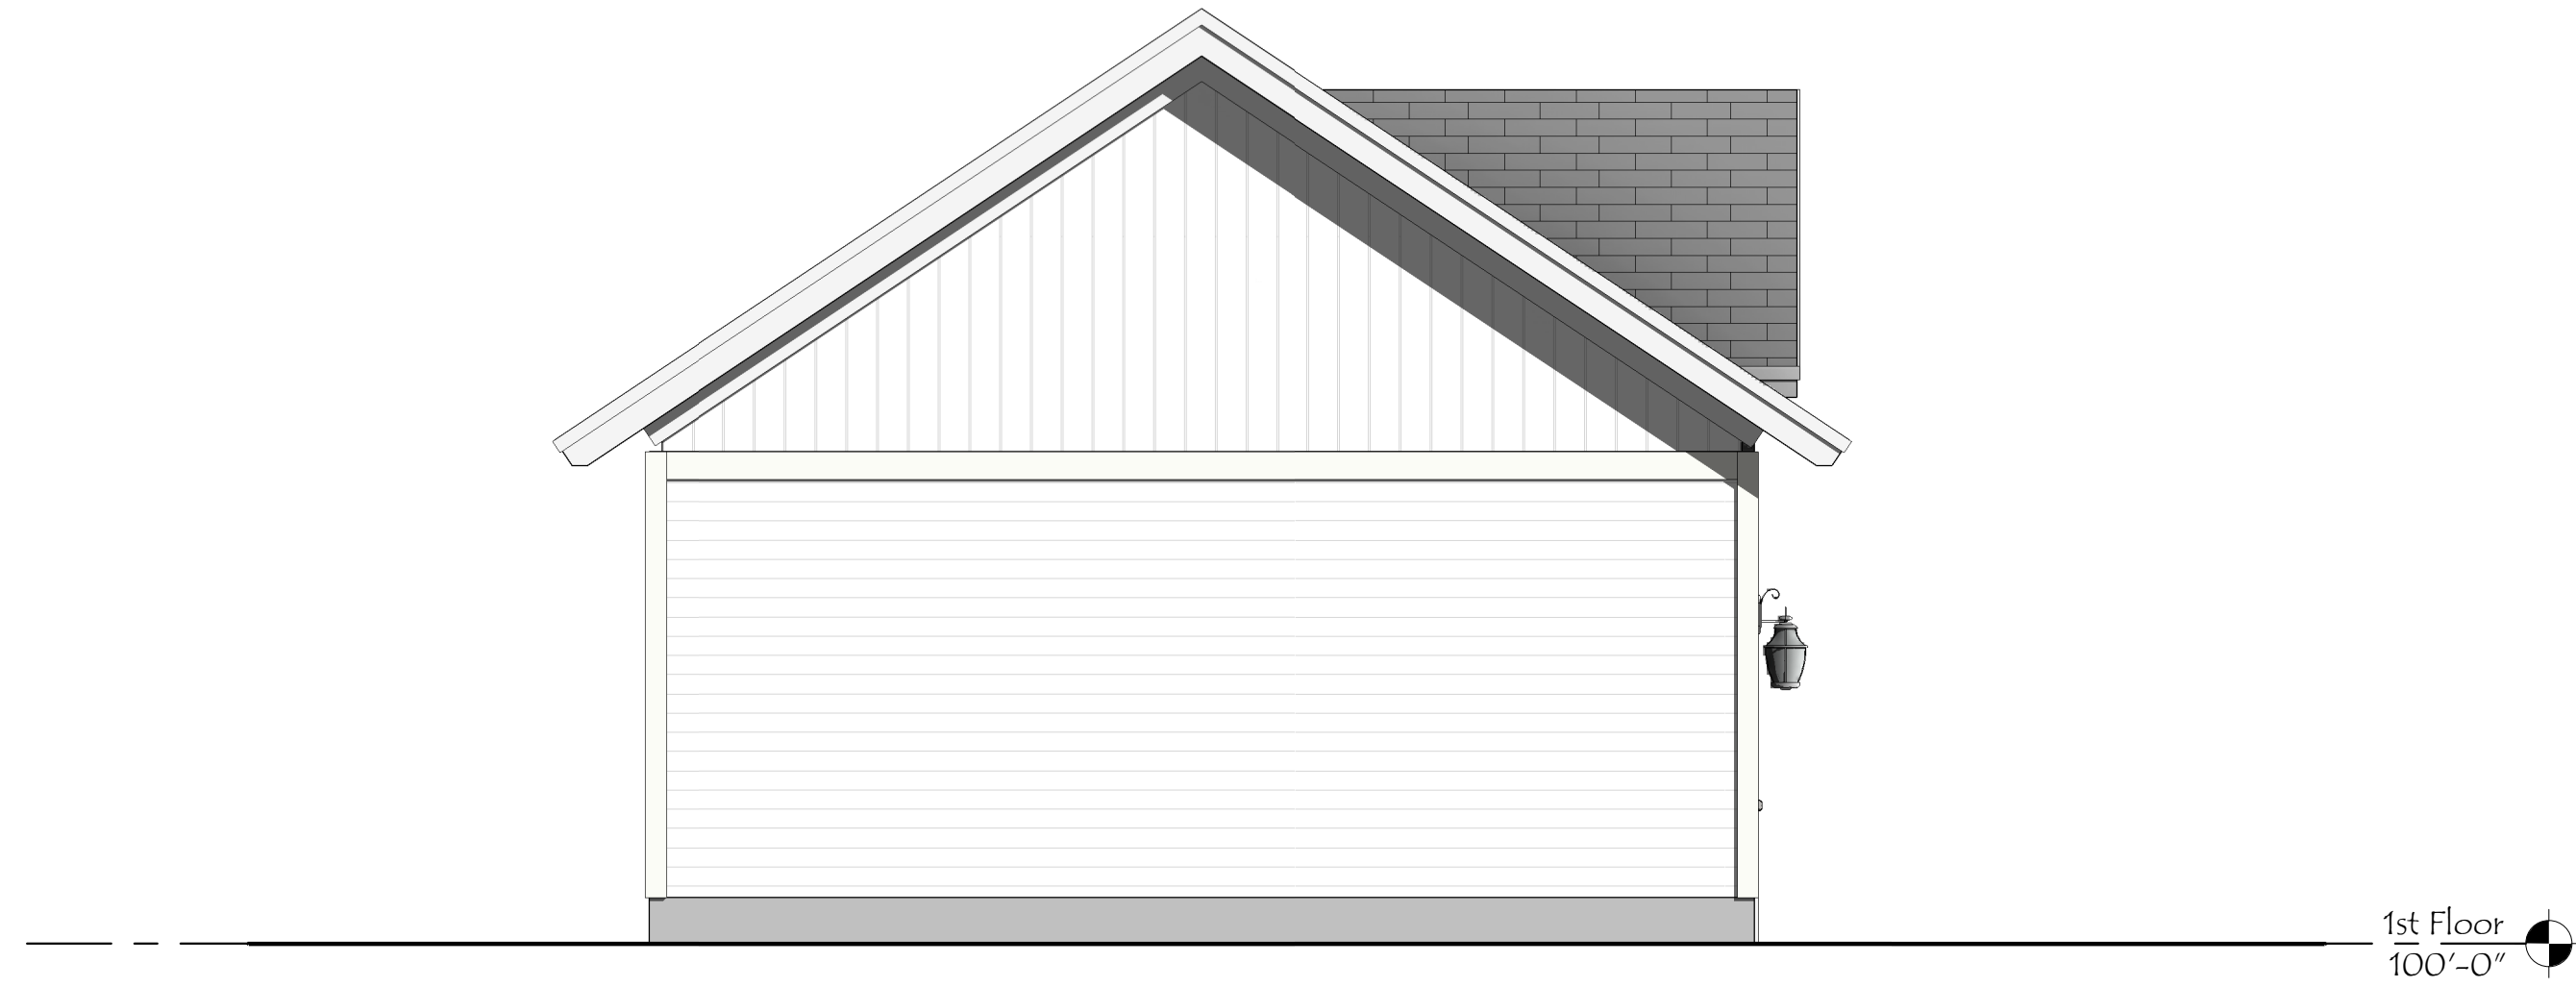


3 WEST ELEVATION - GARAGE A
SCALE: 1/4" = 1'-0"

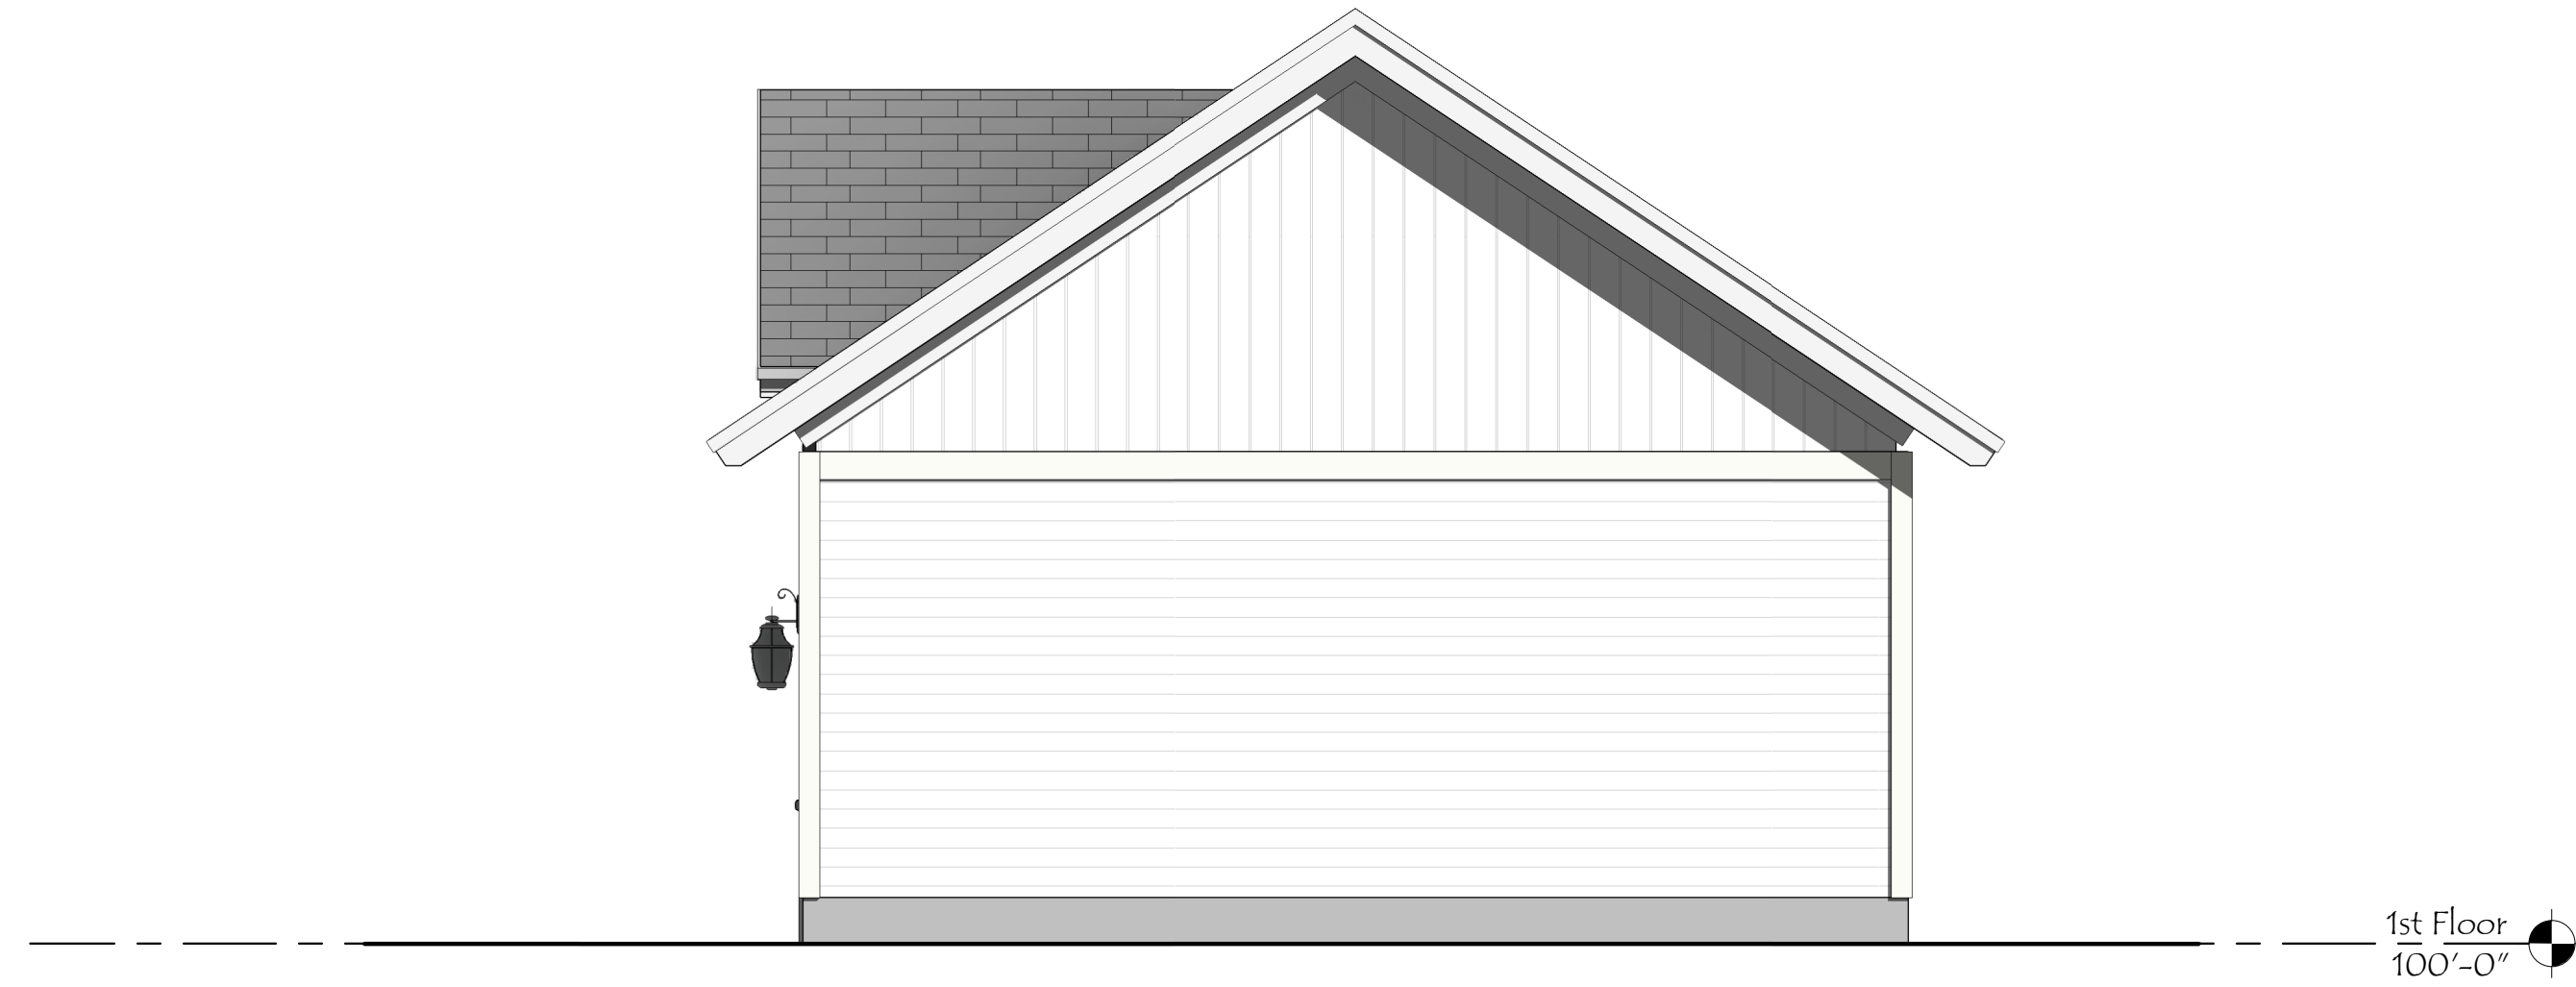

2 EAST ELEVATION - GARAGE A
SCALE: 1/4" = 1'-0"



1 SOUTH ELEVATION - GARAGE A
SCALE: 1/4" = 1'-0"


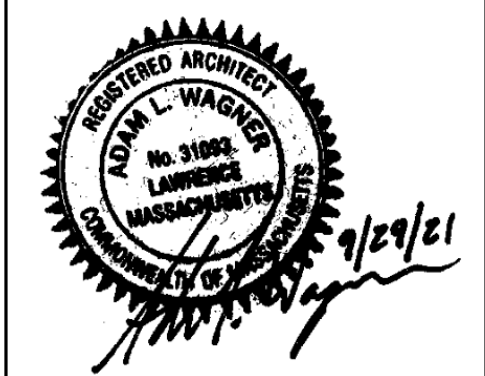


REVISIONS		Date	
#	Description		
1/4" = 1'-0"	J/JN		
	ALW		
	2021041		
	Project No.:		
	ZBA APPLICATION		
	Date:		
	9/10/2021		
Title:			
EXT. ELEVATIONS -			
GARAGE A			
GA.A2.01			


ALTA NASHOBA VALLEY
580 MAIN STREET, BOLTON, MA



Title: OVERALL FLOOR PLANS - GARAGE B	Scale:	1/4" = 1'-0"	REVISIONS	Date
	Drawn By:	J/JN	#	Description
GB.A1.01	Checked By:	ALW		
	Project No.:	2021041		
	ZBA APPLICATION			
	Date:	9/10/2021		

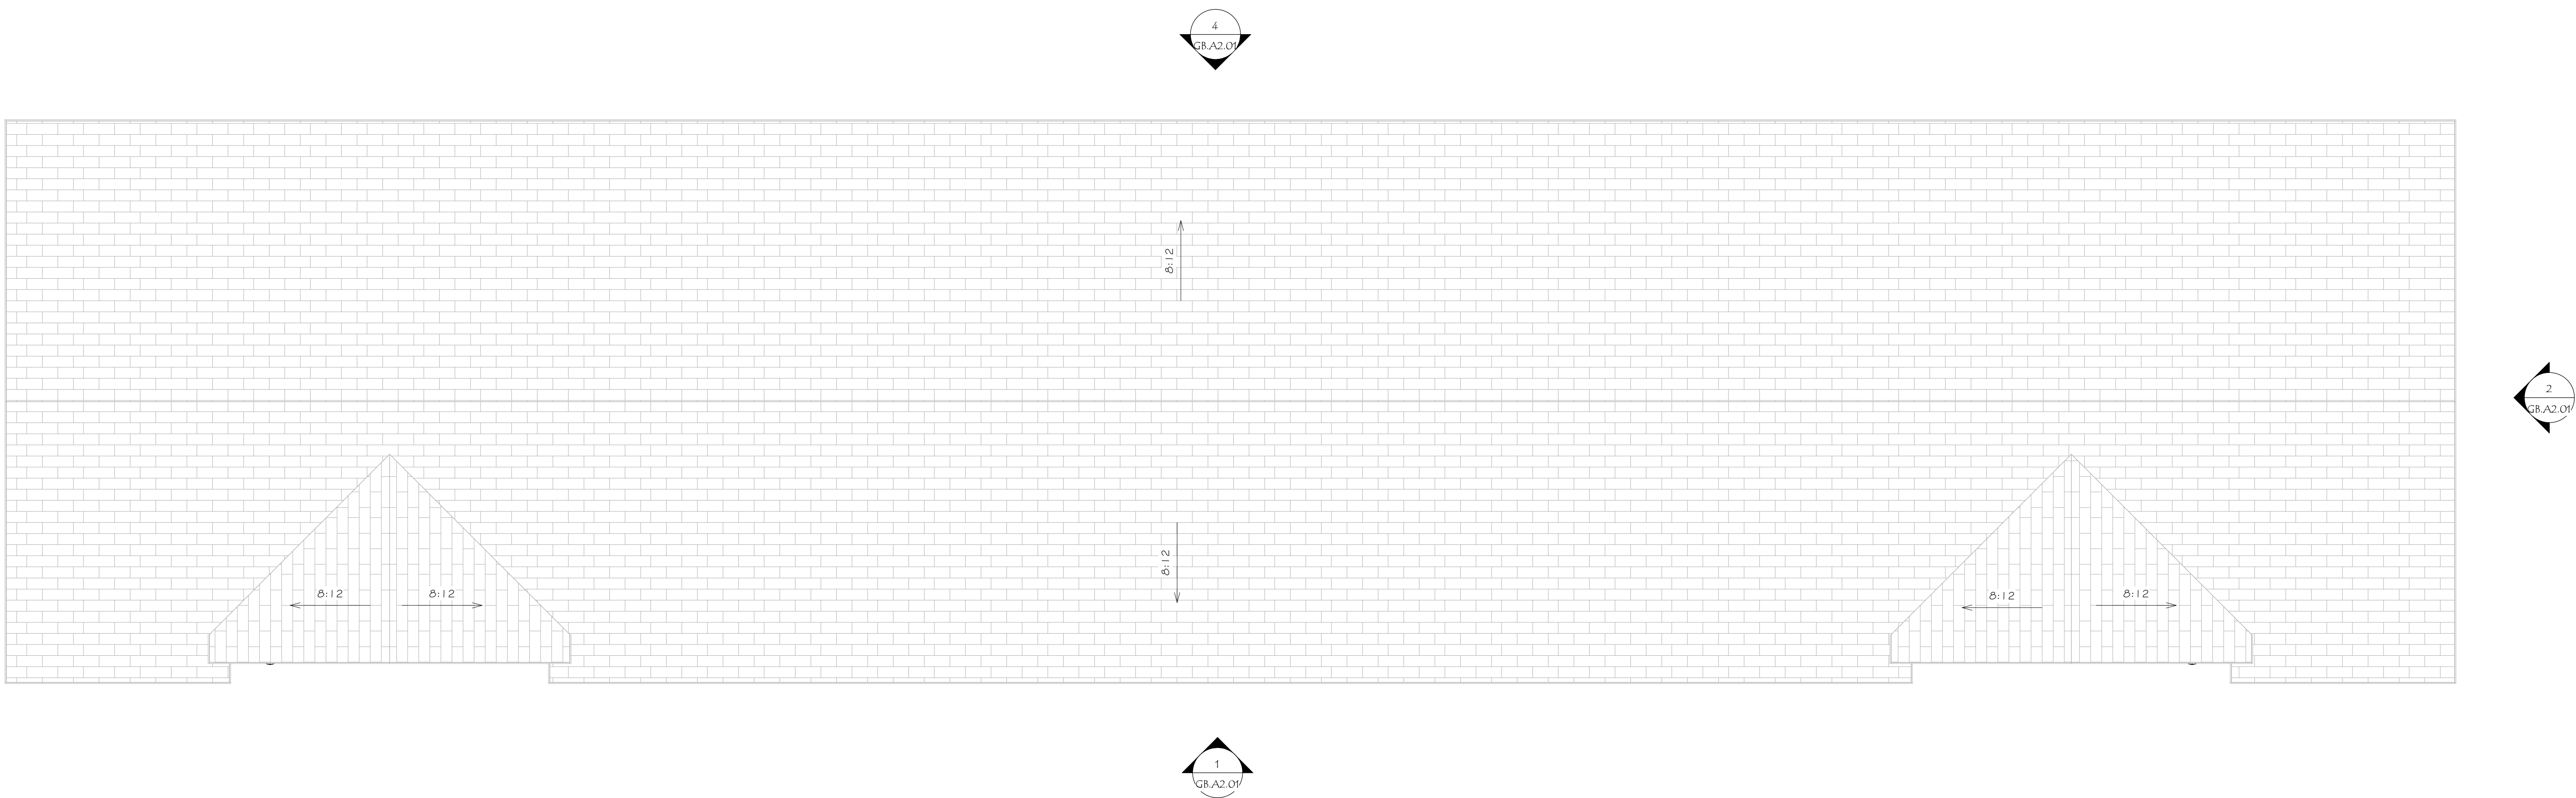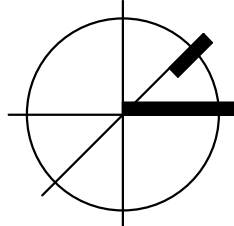

2 OVERALL ROOF PLAN - GARAGE B
SCALE: 1/4" = 1'-0"

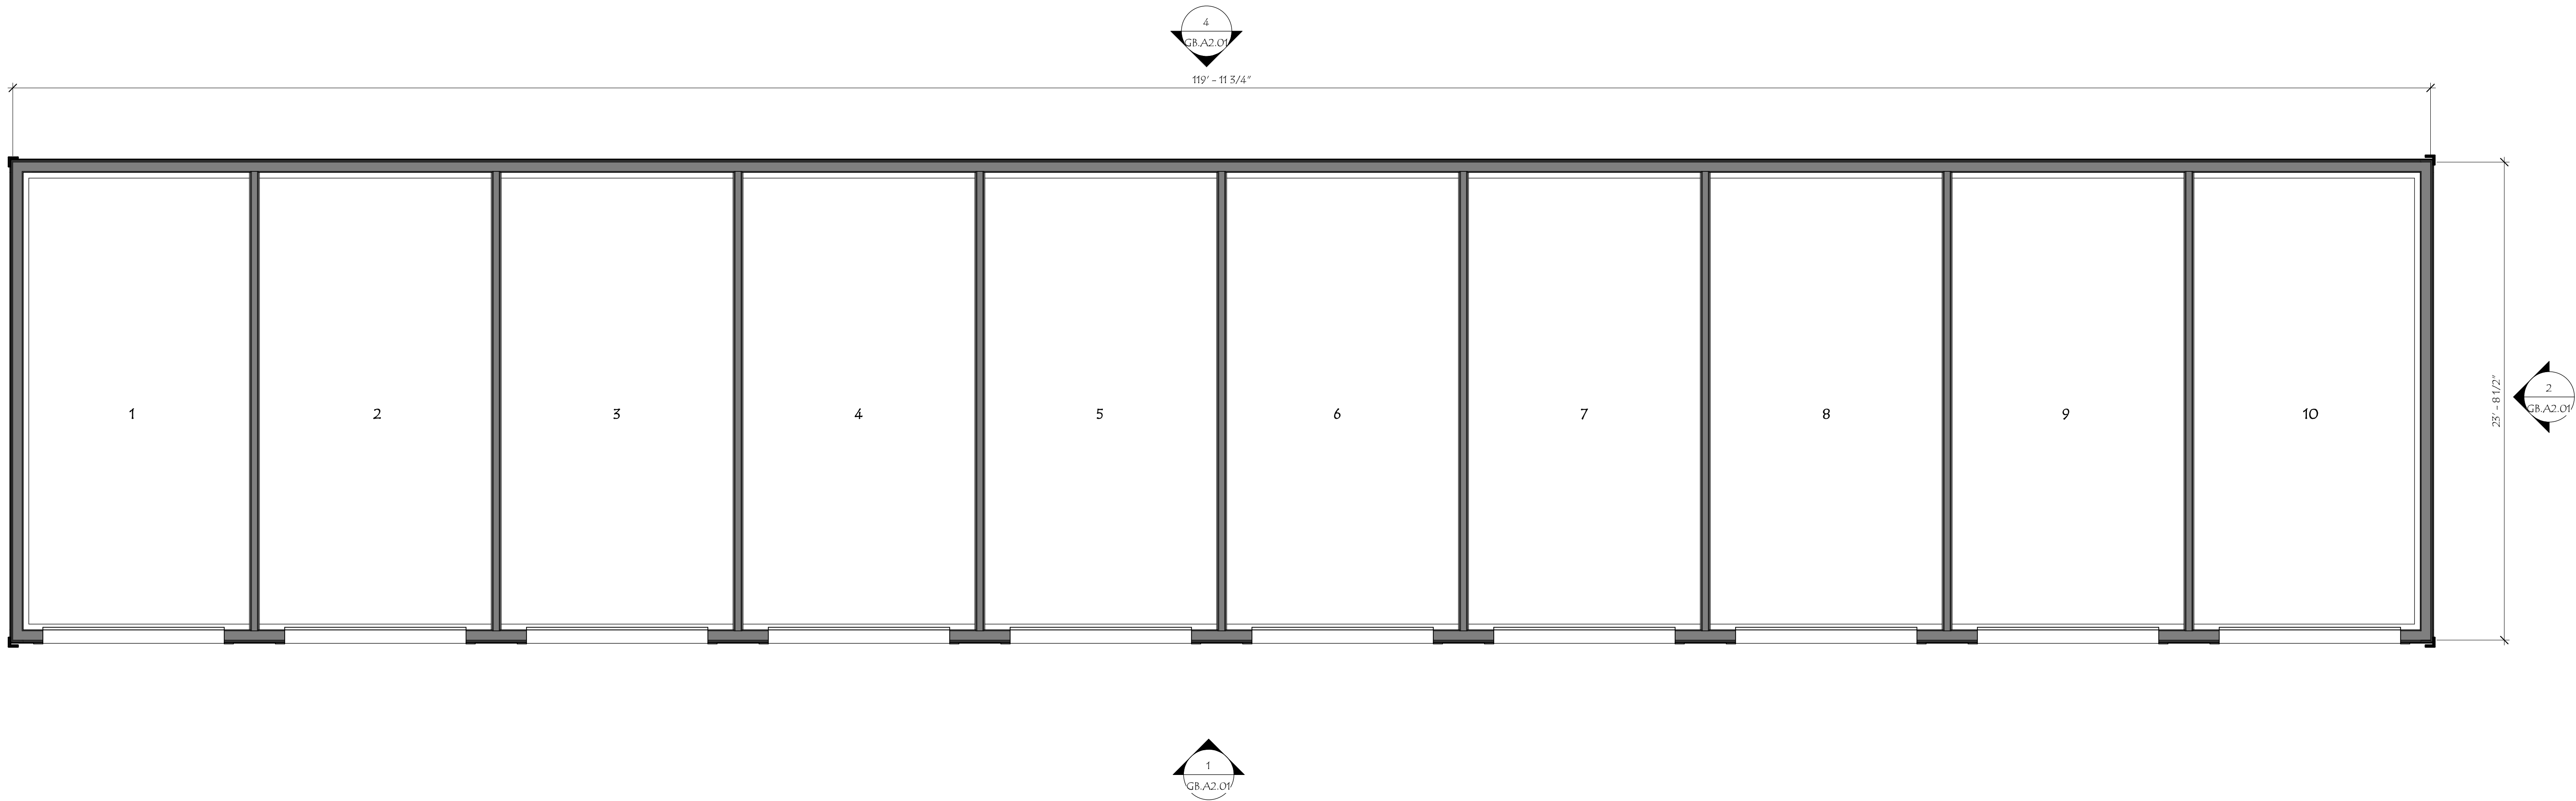

1 OVERALL FLOOR PLAN - GARAGE B
SCALE: 1/4" = 1'-0"



1st Floor
100'-0"

4 WEST ELEVATION - GARAGE B
SCALE: 1/4" = 1'-0"



1st Floor
100'-0"

3 SOUTH ELEVATION - GARAGE - B
SCALE: 1/4" = 1'-0"



1st Floor
100'-0"


2 NORTH ELEVATION - GARAGE B
SCALE: 1/4" = 1'-0"




1st Floor
100'-0"

1 EAST ELEVATION - GARAGE B
SCALE: 1/4" = 1'-0"


REVISIONS	#	Description	Date
1/4" = 1'-0"	J/JN	ALW	2021041
Scale:	Drawn By:	Checked By:	Project No.:
			ZBA APPLICATION
			Date:
			9/10/2021

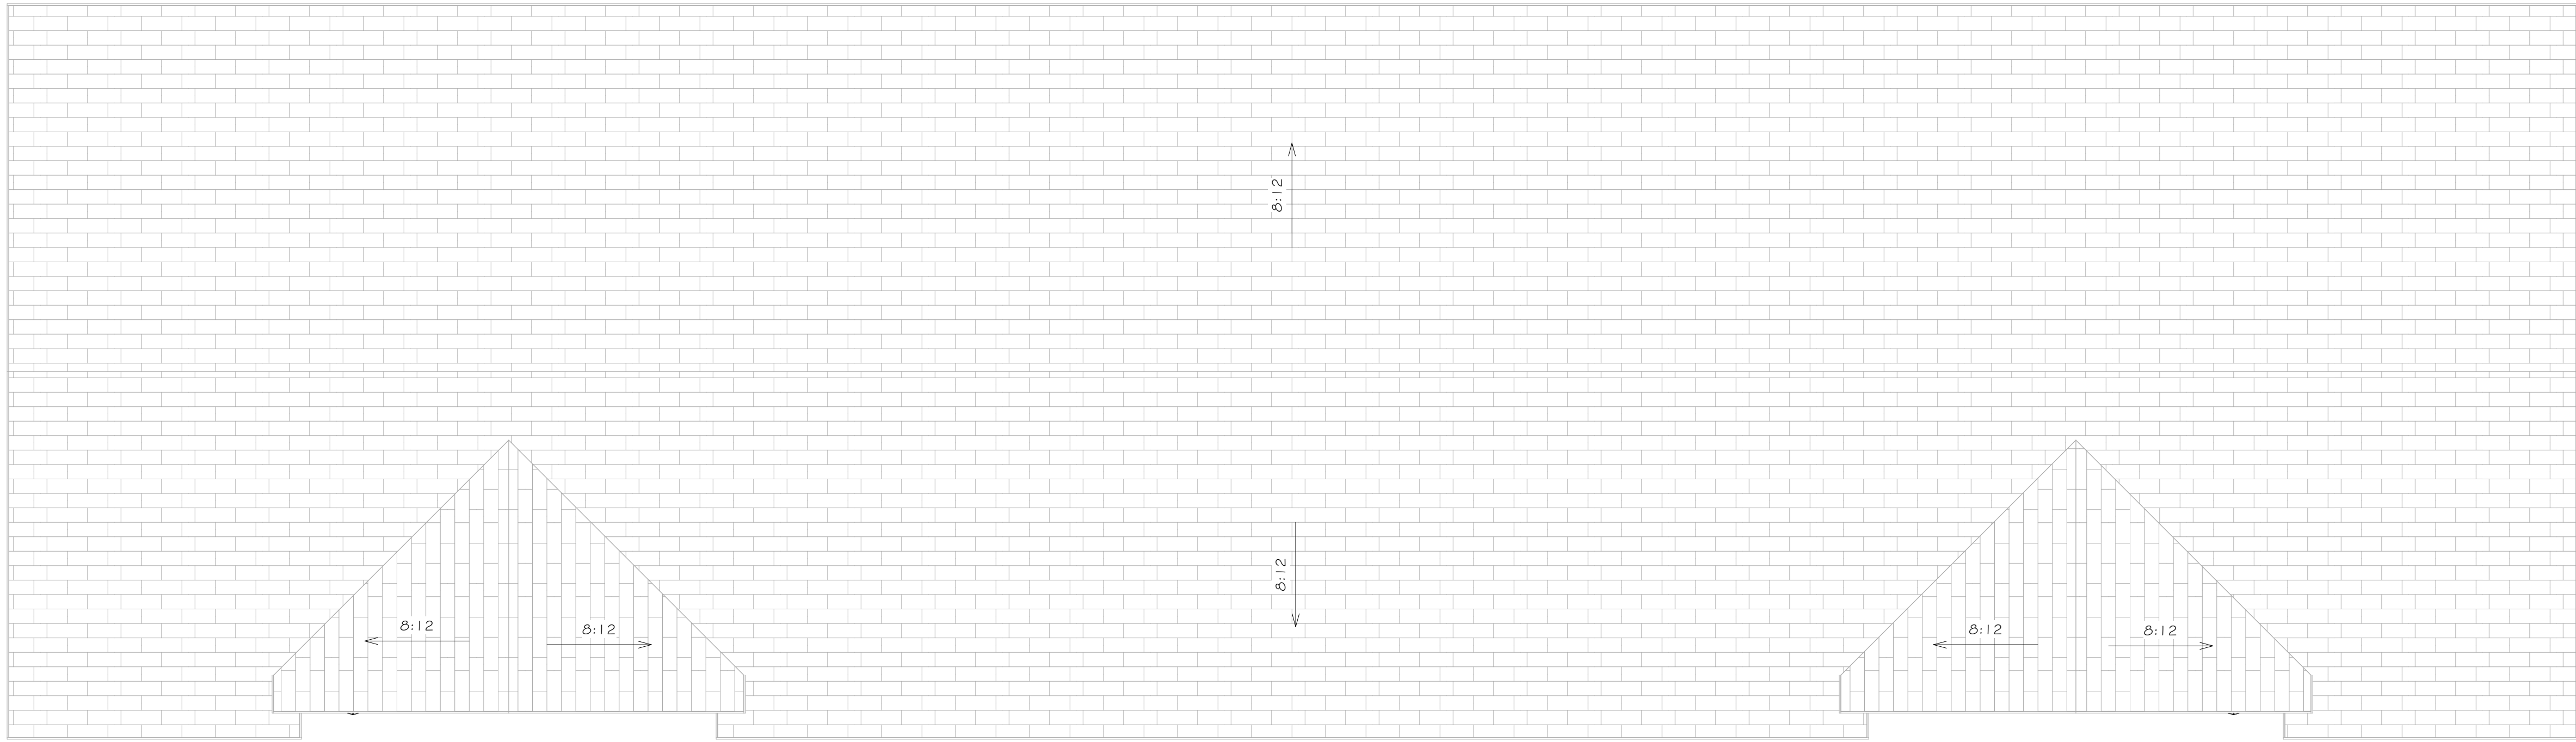


2 OVERALL ROOF PLAN – GARAGE C
SCALE: 1/4" = 1'-0"

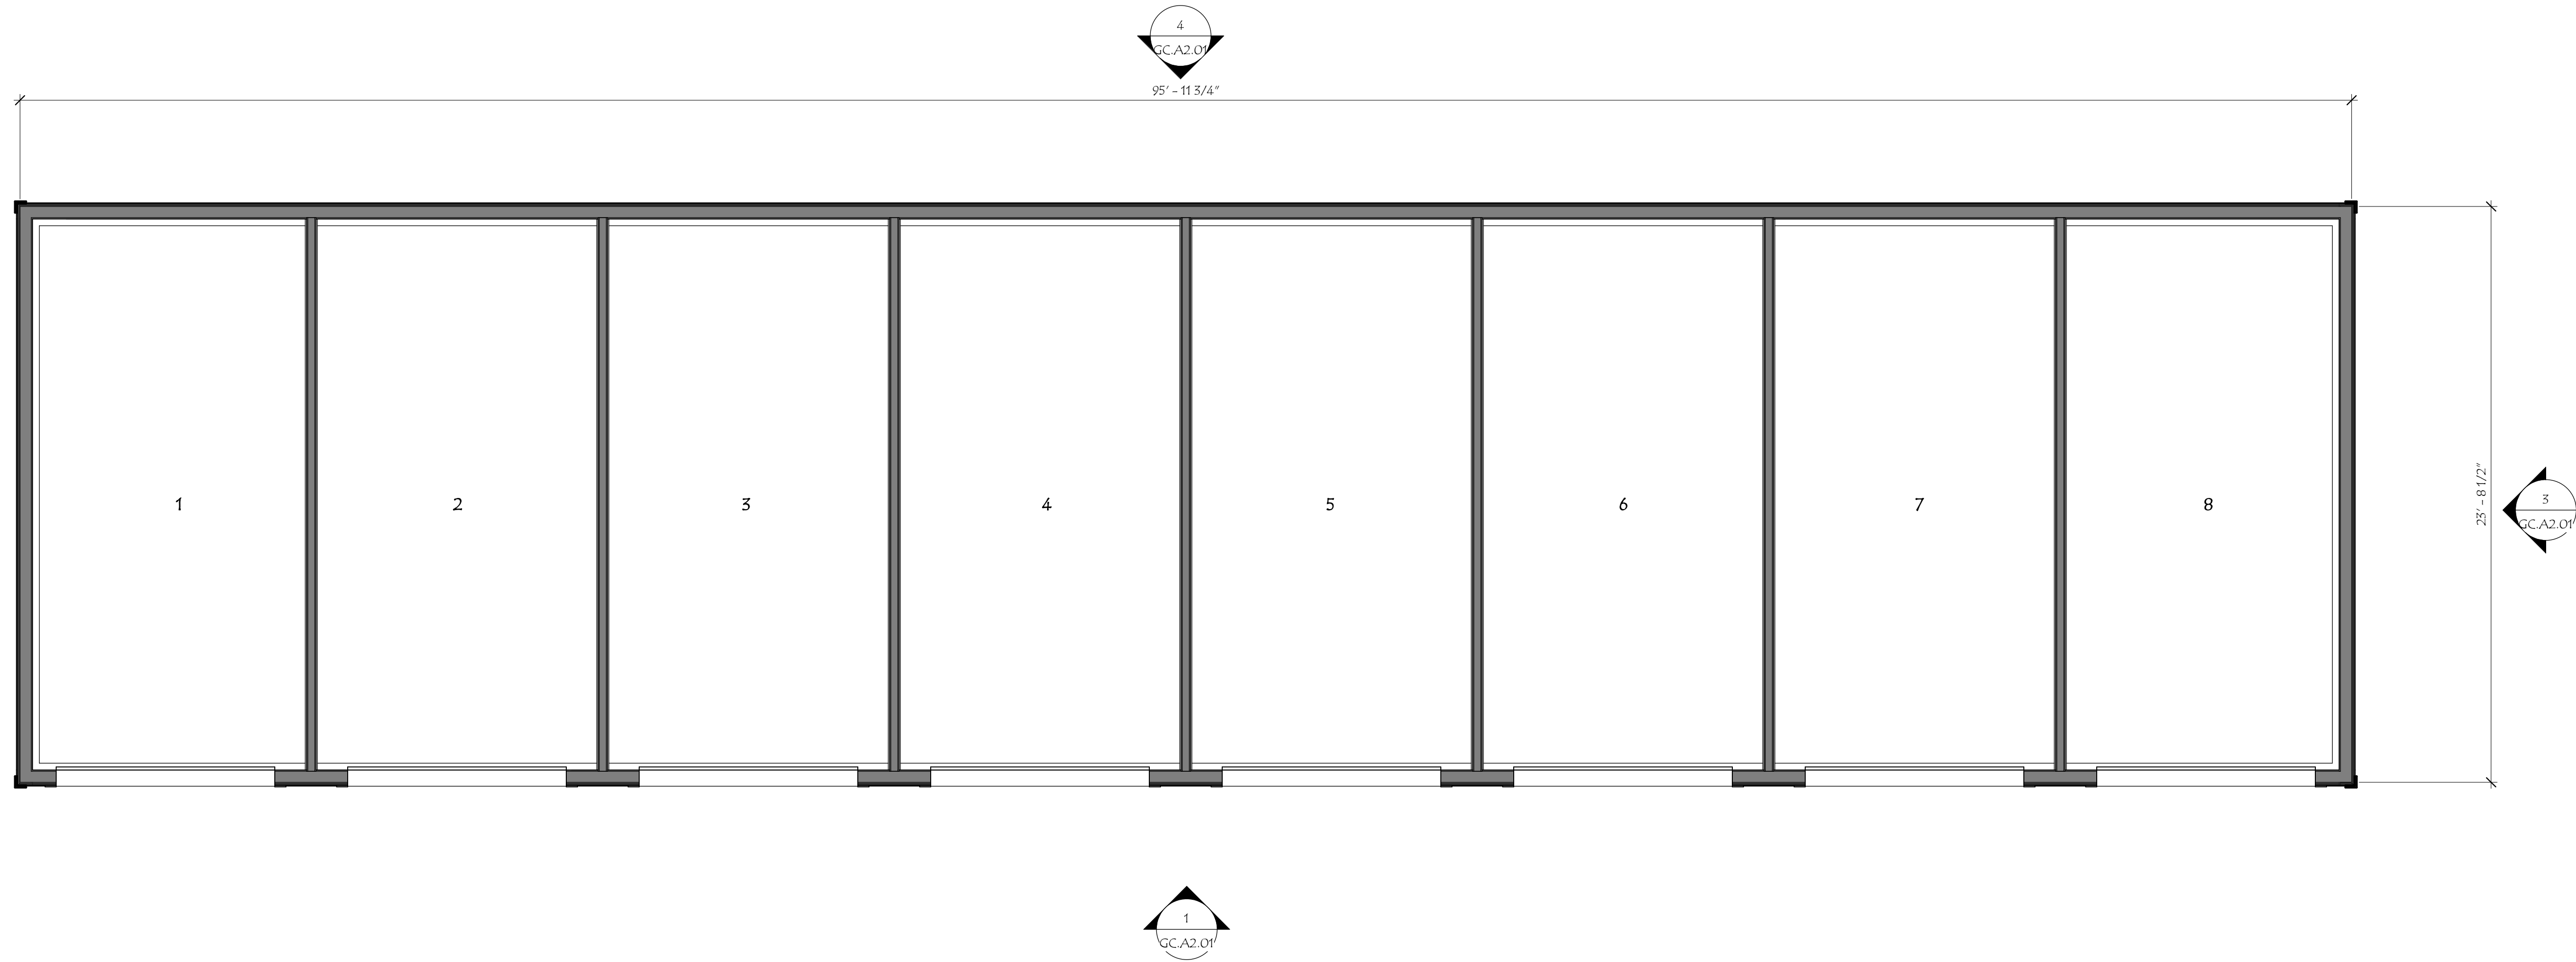


1 OVERALL FLOOR PLAN – GARAGE C
SCALE: 1/4" = 1'-0"

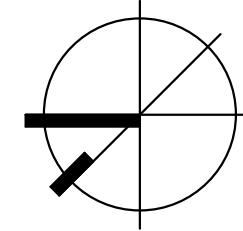

MARKET SQUARE ARCHITECTS 104 Congress St., STE 205 Portsmouth, NH 03801 PH: 603.507.0202	
ALTA NASHOBA VALLEY 580 MAIN STREET, BOLTON, MA	
REVISIONS	
Scale:	1/4" = 1'-0"
Drawn By:	J/JN
Checked By:	ALW
Project No.:	2021041
ZBA APPLICATION	
Date:	9/10/2021
Title:	OVERALL FLOOR PLANS – GARAGE C
GC.A1.01	

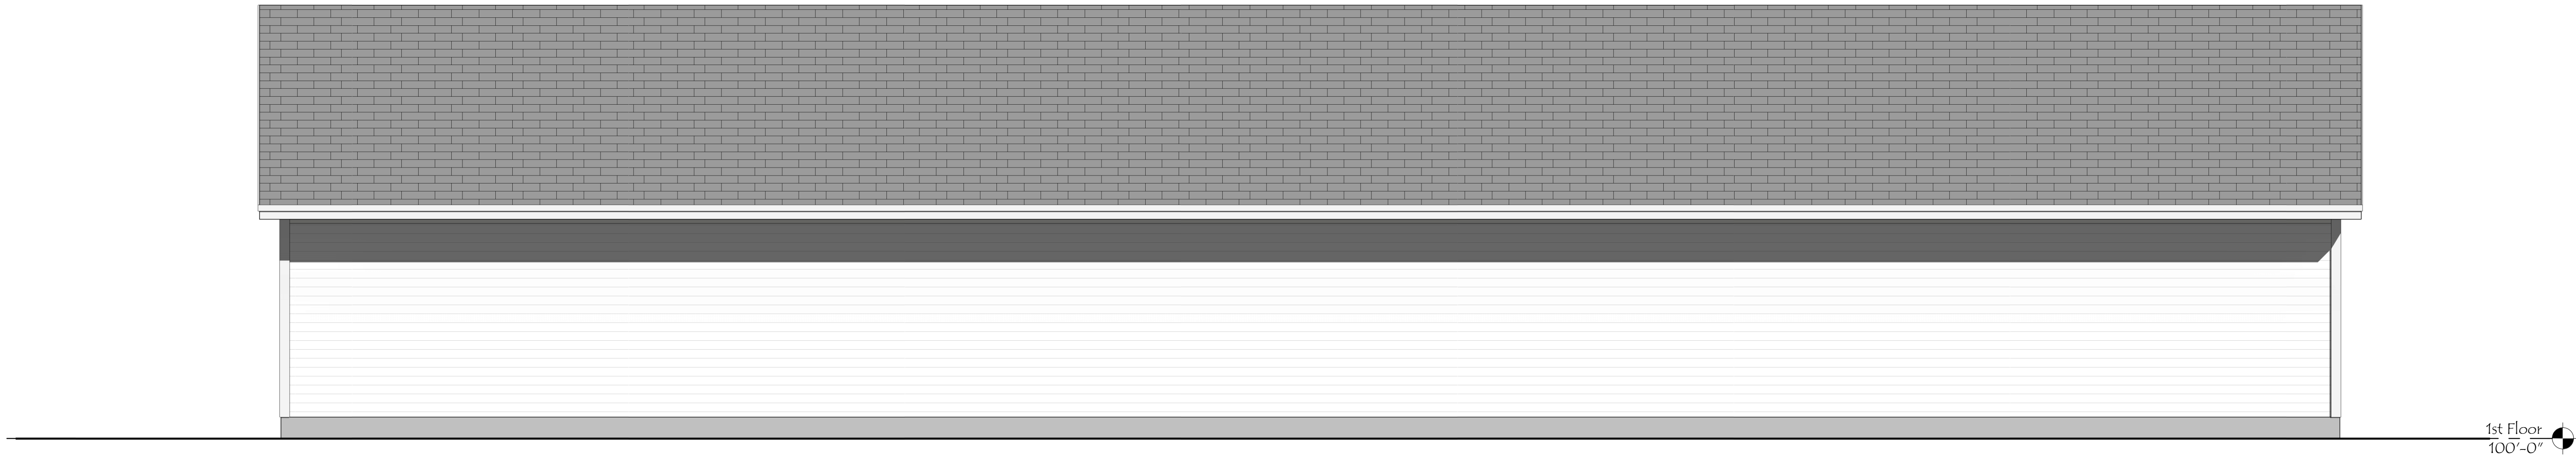

4 EAST ELEVATION - GARAGE C
SCALE: 1/4" = 1'-0"

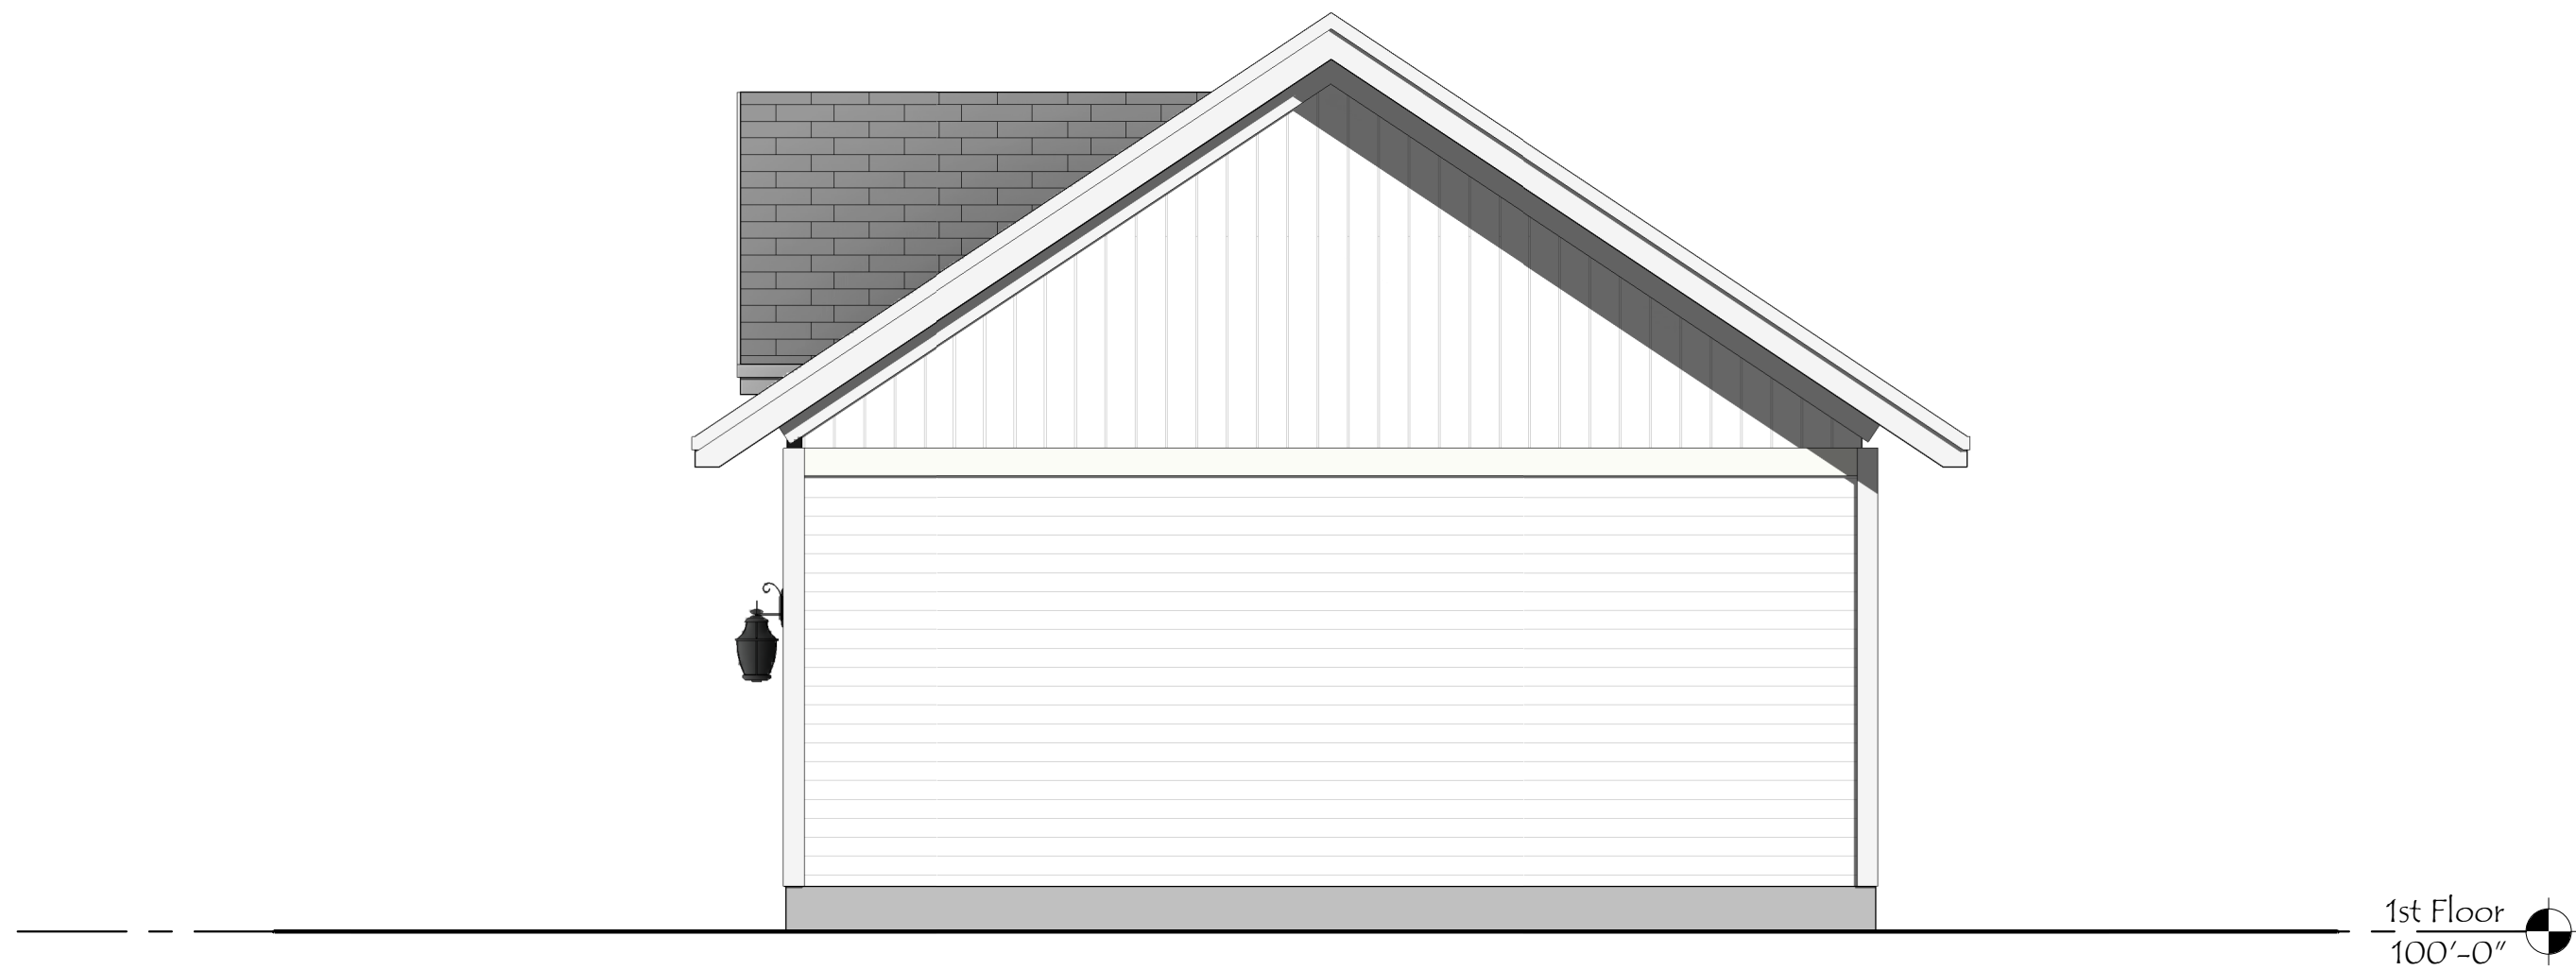


3 SOUTH ELEVATION - GARAGE C
SCALE: 1/4" = 1'-0"




2 NORTH ELEVATION - GARAGE C
SCALE: 1/4" = 1'-0"




1 WEST ELEVATION - GARAGE C
SCALE: 1/4" = 1'-0"

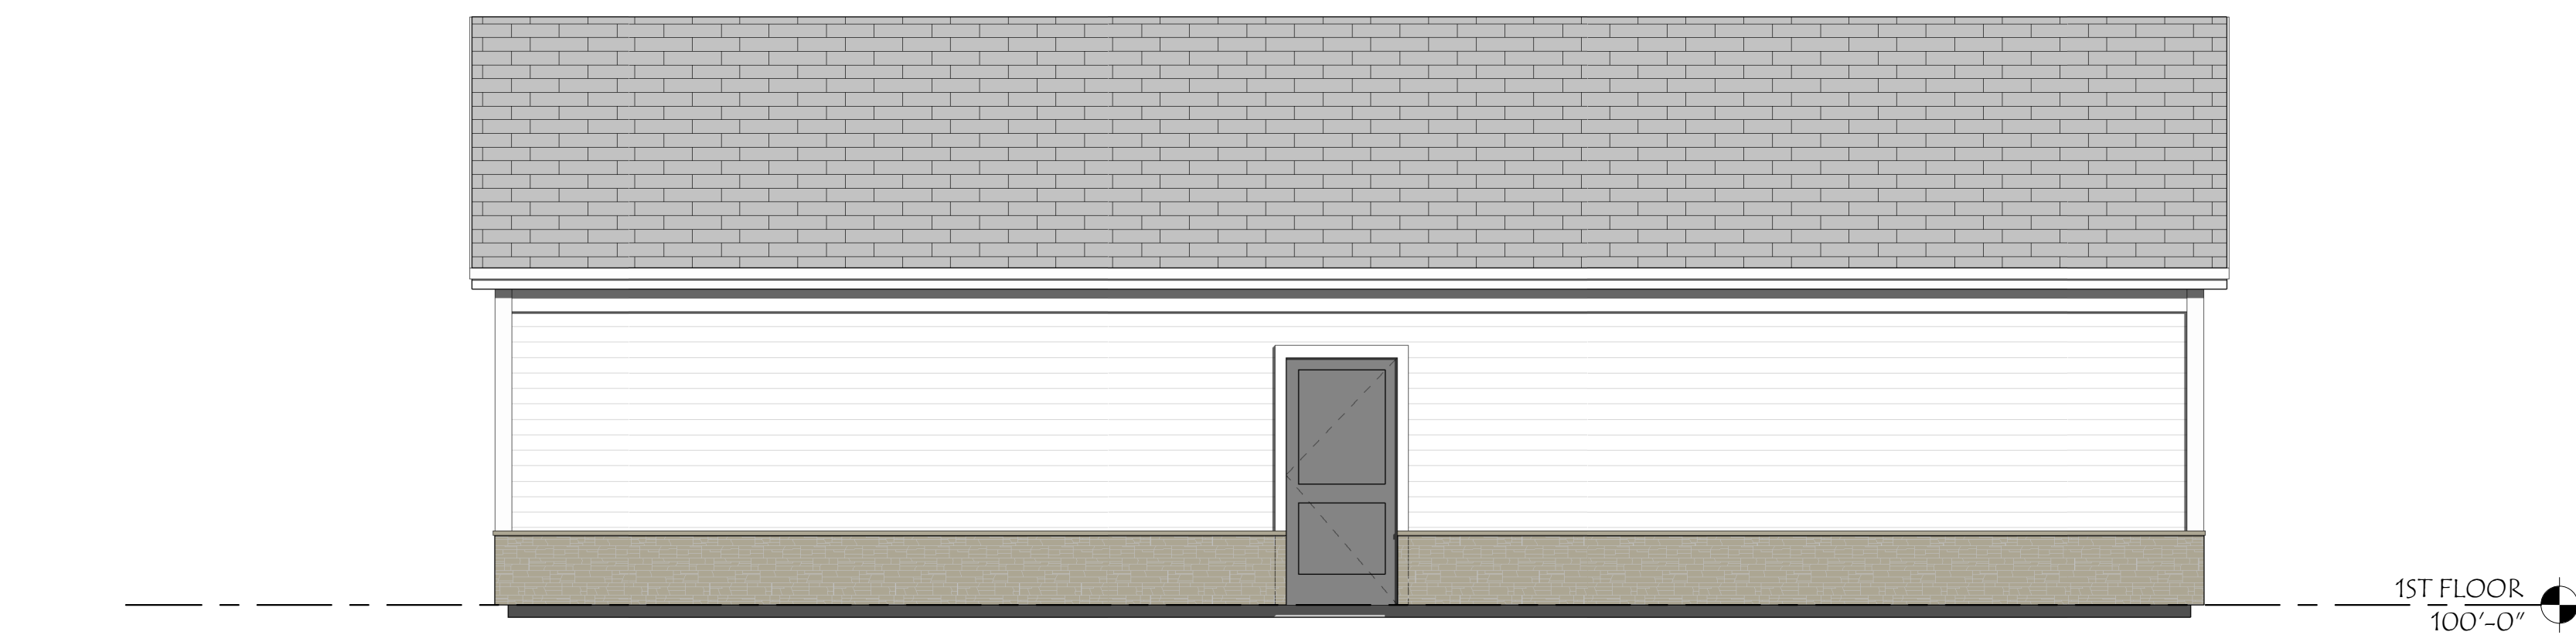


3 OVERALL NORTH ELEVATION - MAIL & PARCEL BUILDING
SCALE: 1/4" = 1'-0"

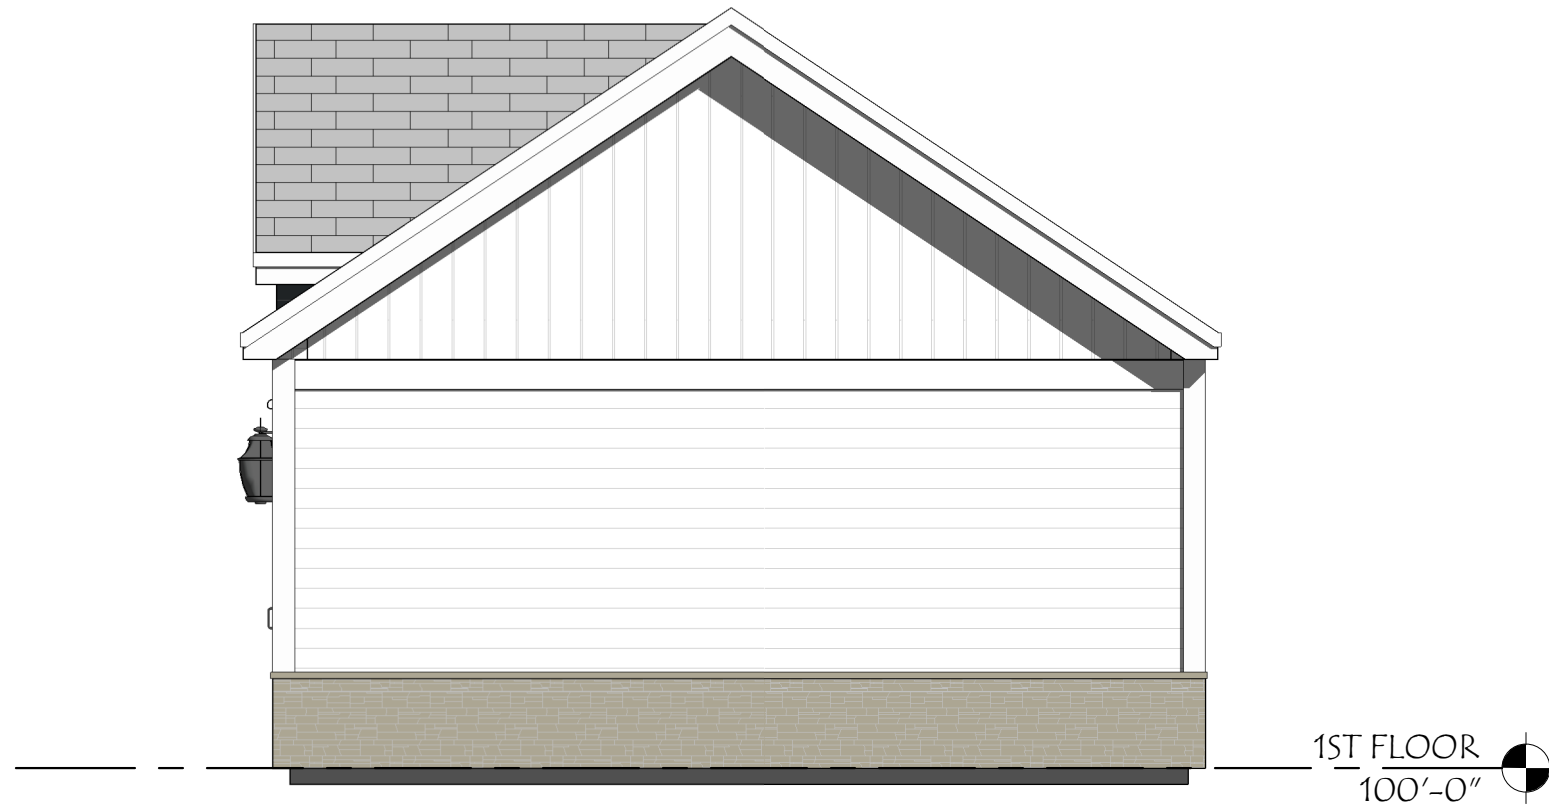

4 OVERALL EAST ELEVATION - MAIL & PARCEL BUILDING
SCALE: 1/4" = 1'-0"

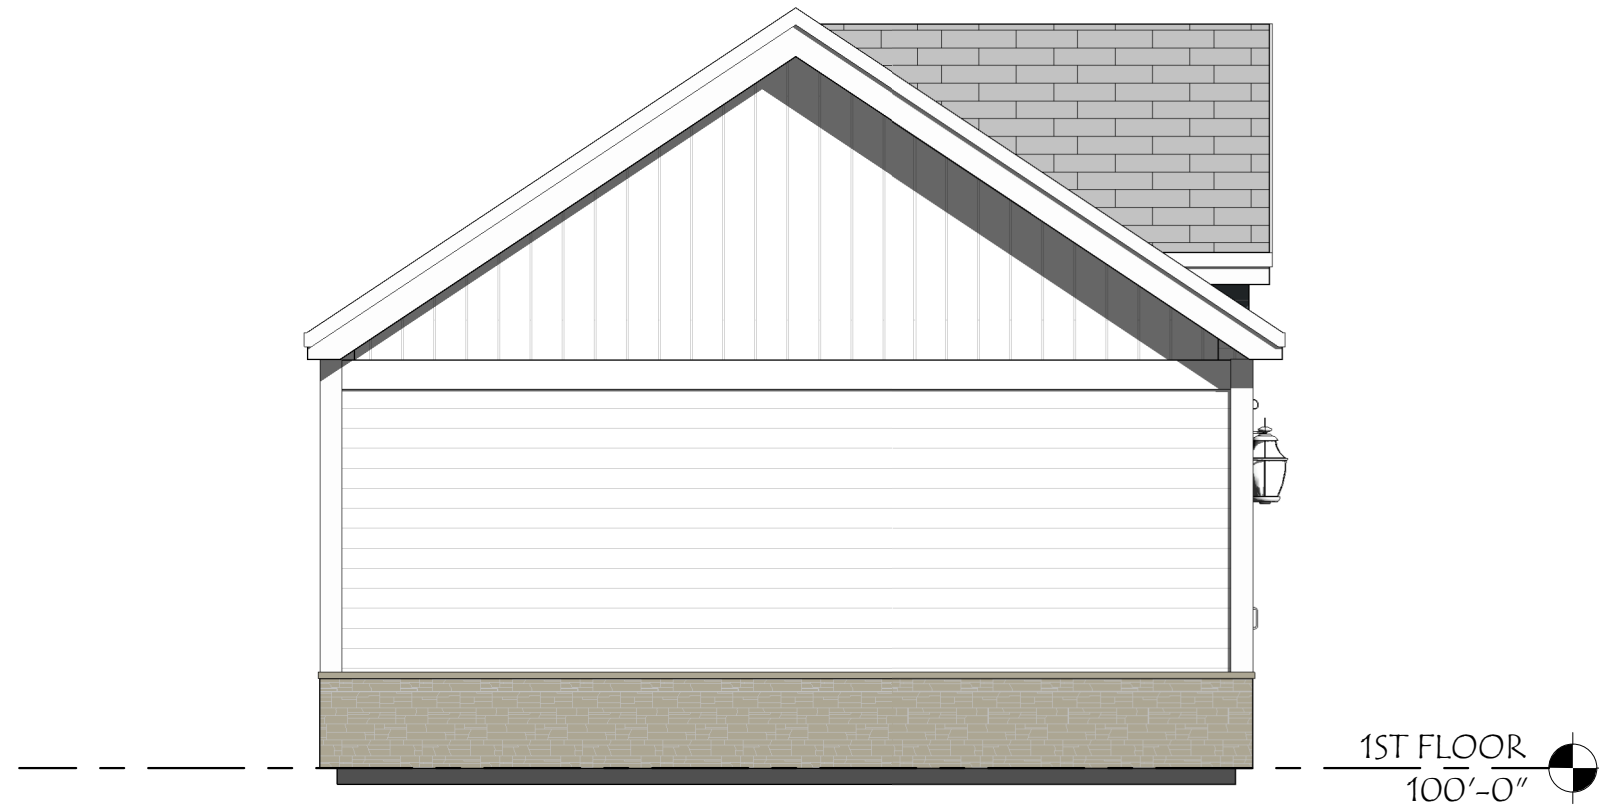

2 OVERALL WEST ELEVATION - MAIL & PARCEL BUILDING
SCALE: 1/4" = 1'-0"

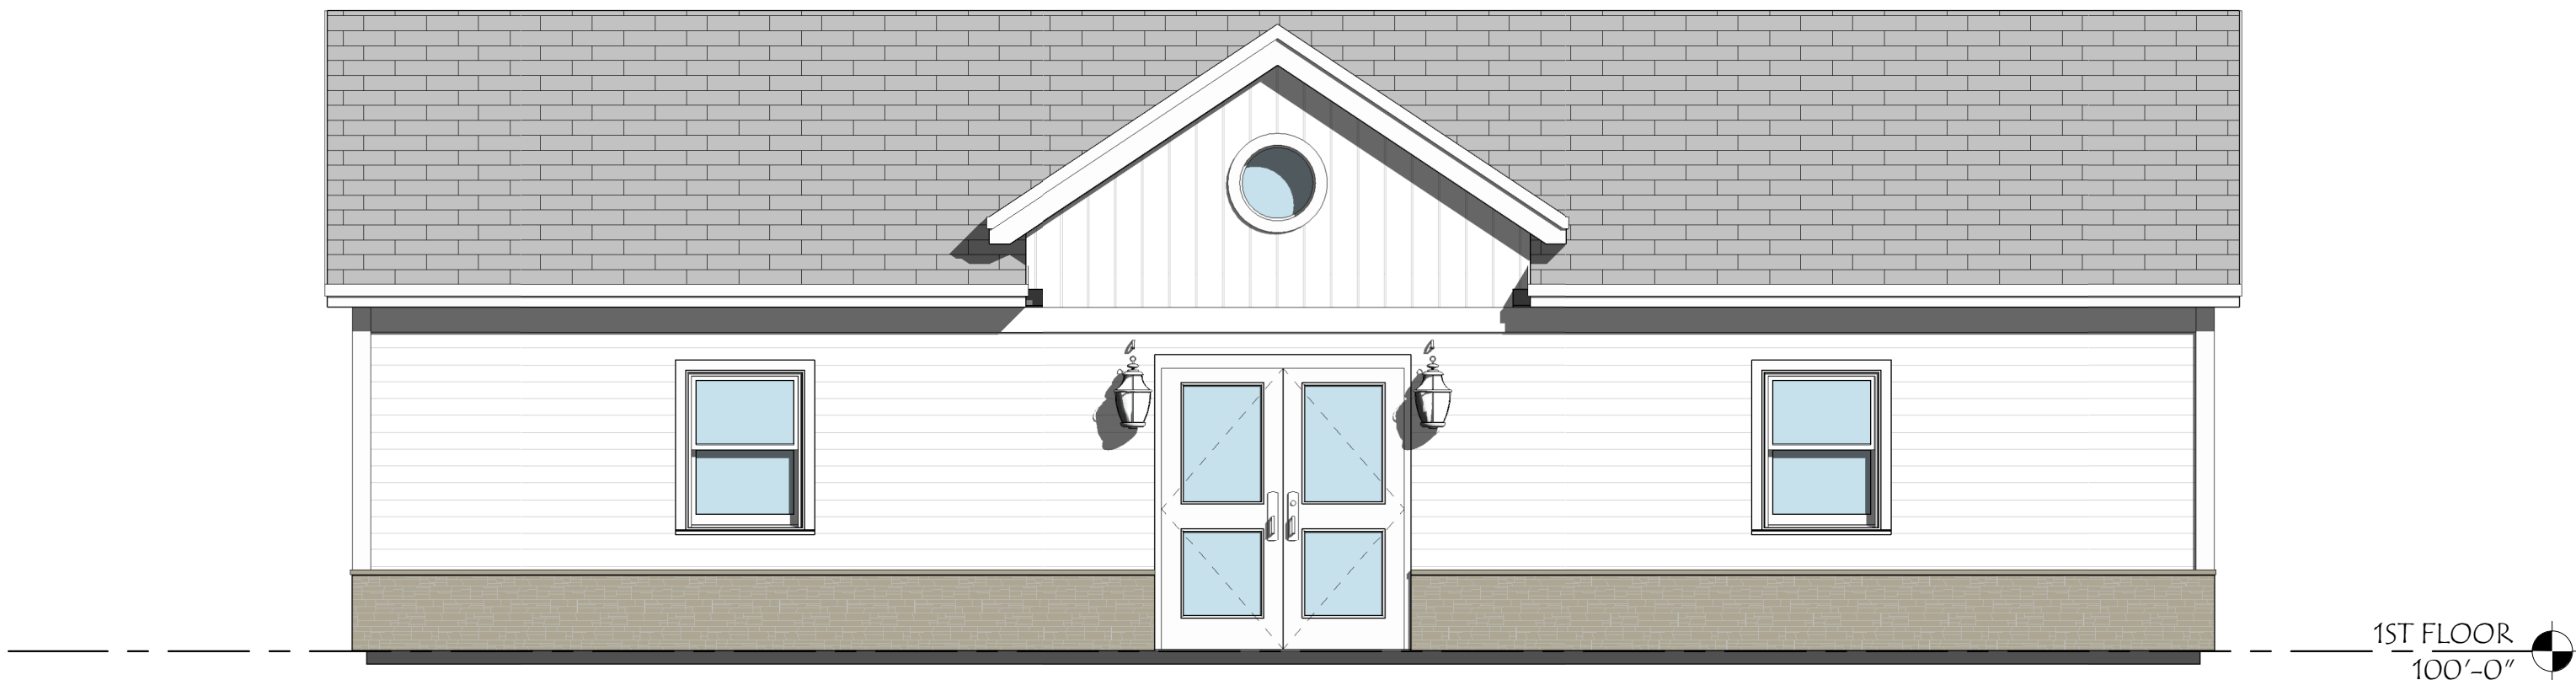

1 OVERALL SOUTH ELEVATION - MAIL & PARCEL BUILDING
SCALE: 1/4" = 1'-0"



REVISIONS		Date	
#	Description		
1/4" = 1'-0"	J/JN		
	ALW		
	2021041		
	Project No.: ZBA APPLICATION		
	Date: 9/10/2021		

Title: EXT. ELEVATION - MAIL & PARCEL BUILDING	MP.A2.01
---	----------