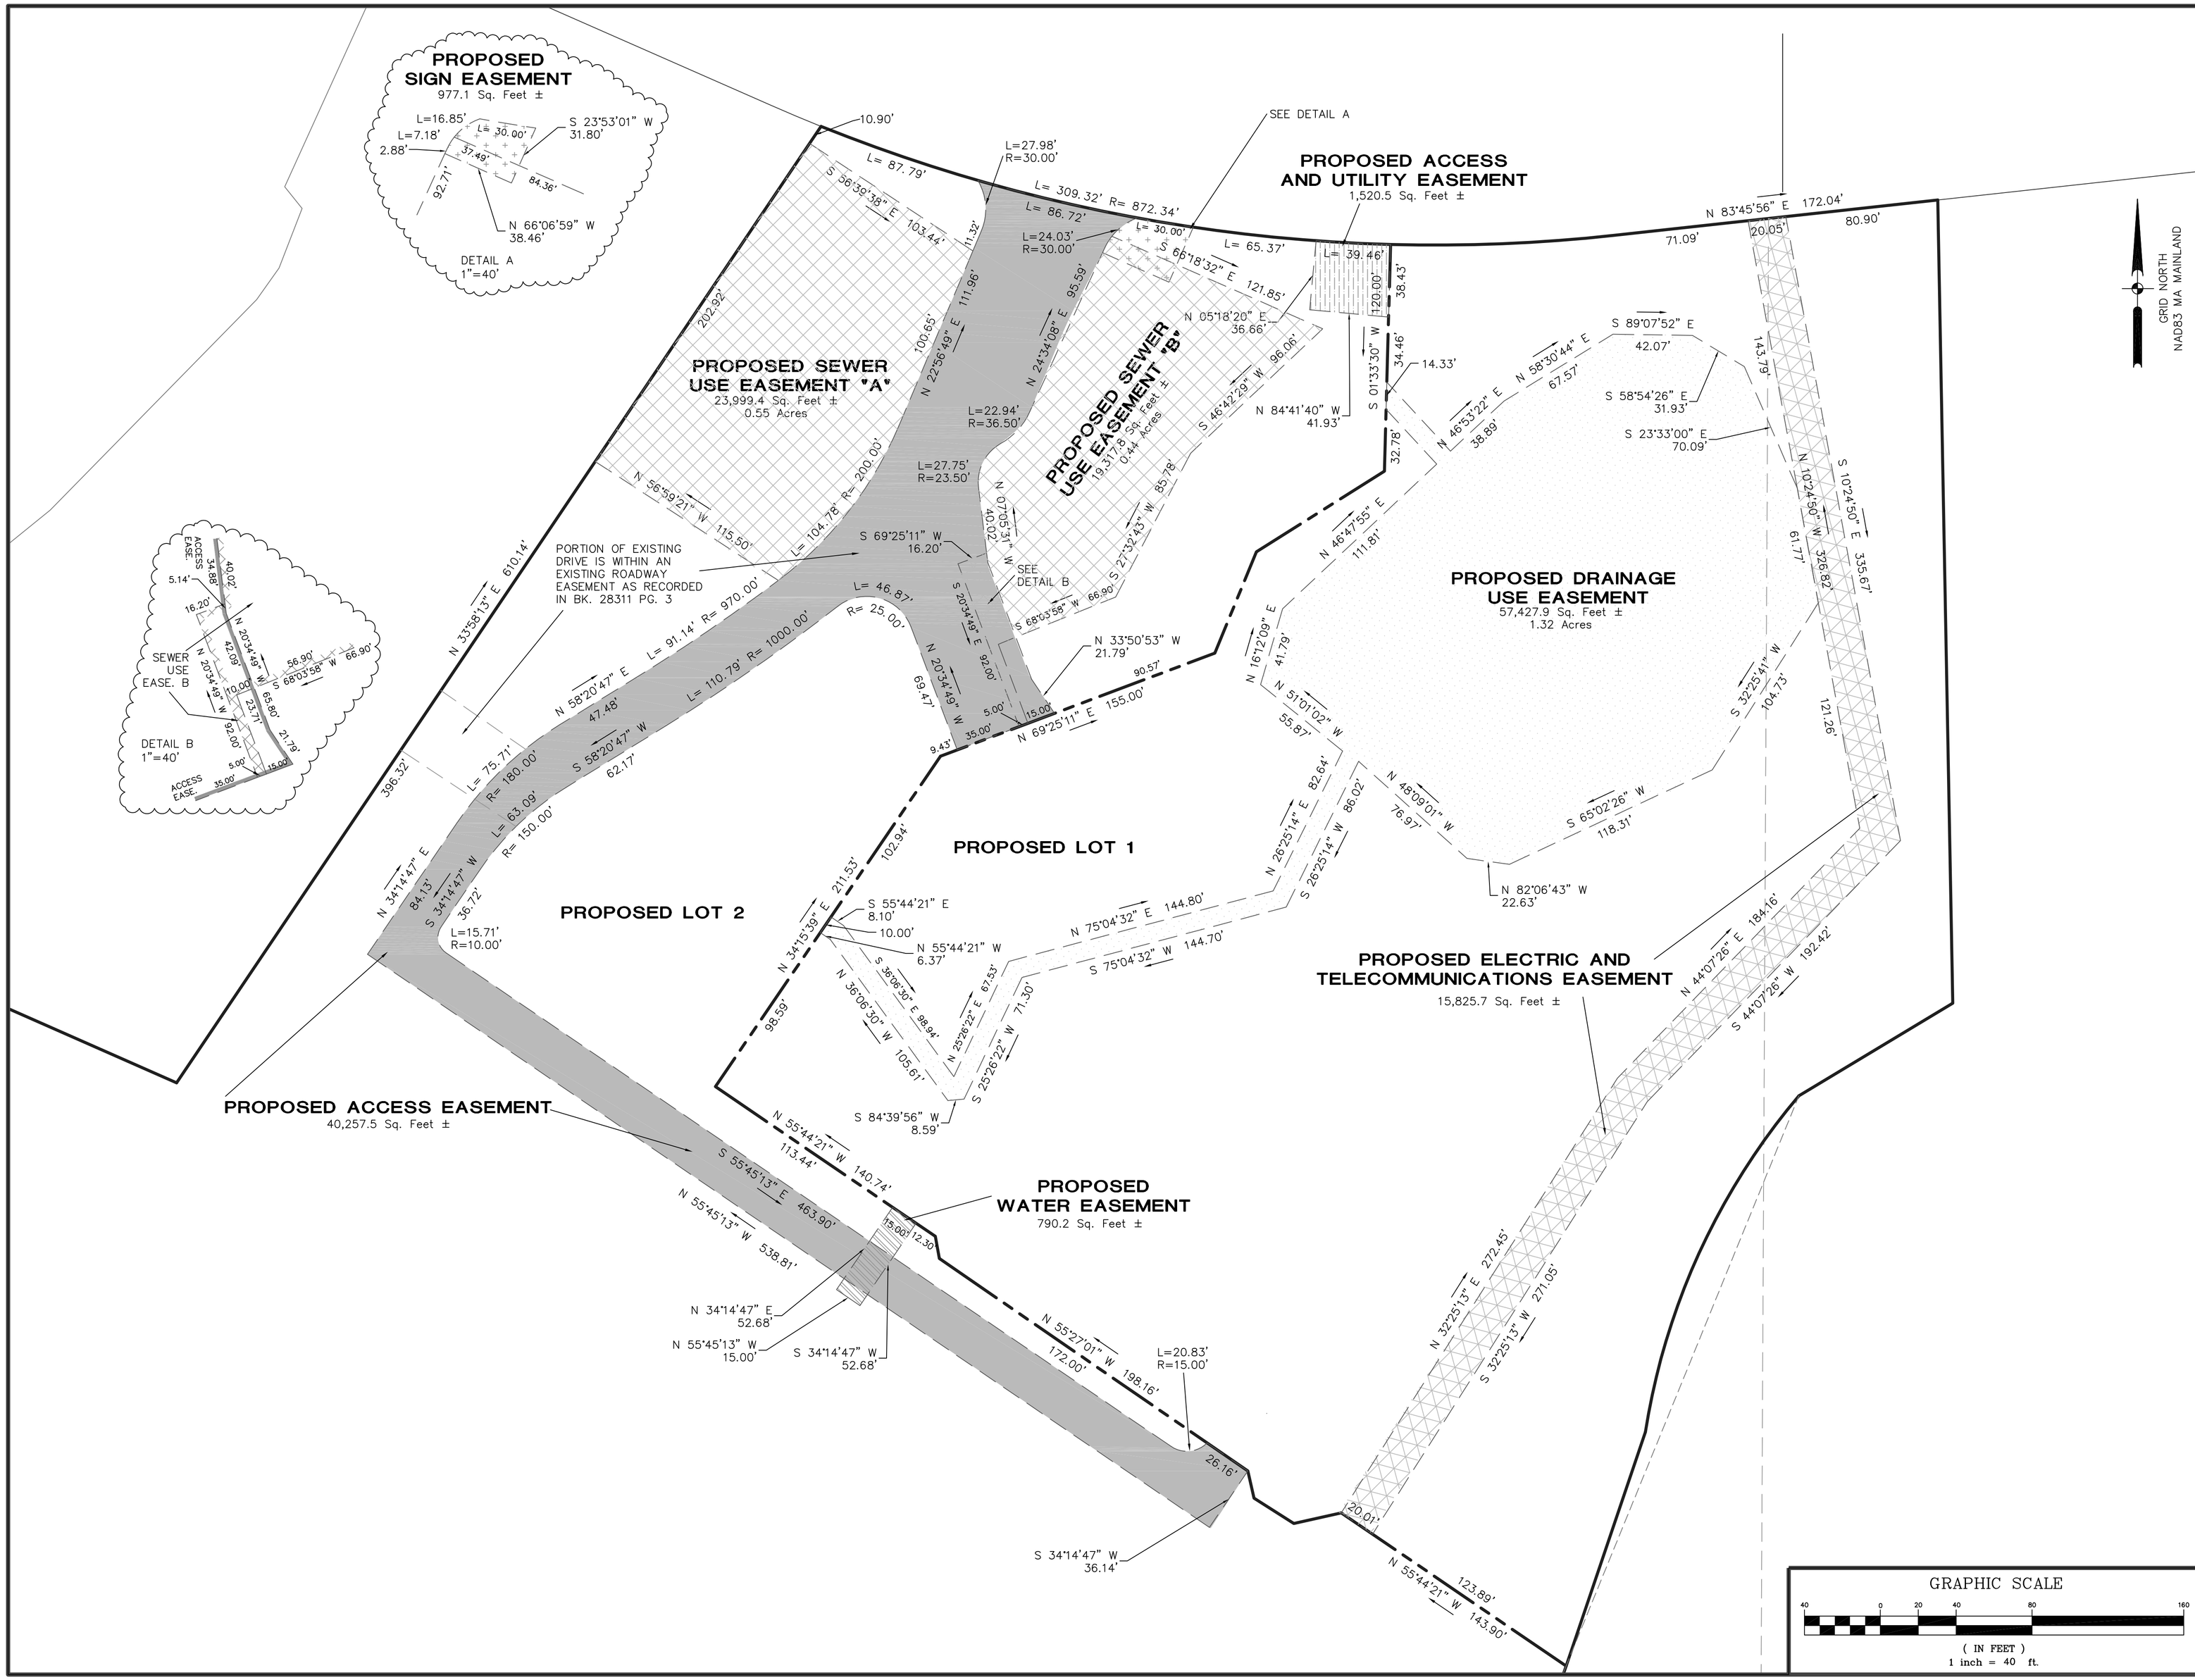

FOR REGISTRY USE ONLY

APPROVAL UNDER THE SUBDIVISION CONTROL LAW NOT REQUIRED
BOLTON PLANNING BOARD

DATE: _____

"I CERTIFY THAT THIS PLAN HAS BEEN PREPARED IN ACCORDANCE WITH THE RULES AND REGULATIONS OF THE REGISTERS OF DEEDS OF MASSACHUSETTS AND COMPLIES WITH MGL c. 41, s. 81P."

P.L.S. _____ DATE 03/02/22

APPROVAL NOT REQUIRED
PLAN OF LAND
IN
BOLTON, MA

PREPARED FOR:
CONDYNE CAPITAL PARTNERS, LLC

580 MAIN STREET
BOLTON, MA
DATE: SEPTEMBER 2, 2021
REVISED: MARCH 2, 2022
SCALE: 1"=40'

SHEET 2 OF 2 (EASEMENTS)

HALNON
LAND SURVEYING, INC.
34 CROSS STREET
NORTON, MA 02766
t. 508-285-3141 f. 508-285-3142

JOB NO.1389 DWG=1389.DWG